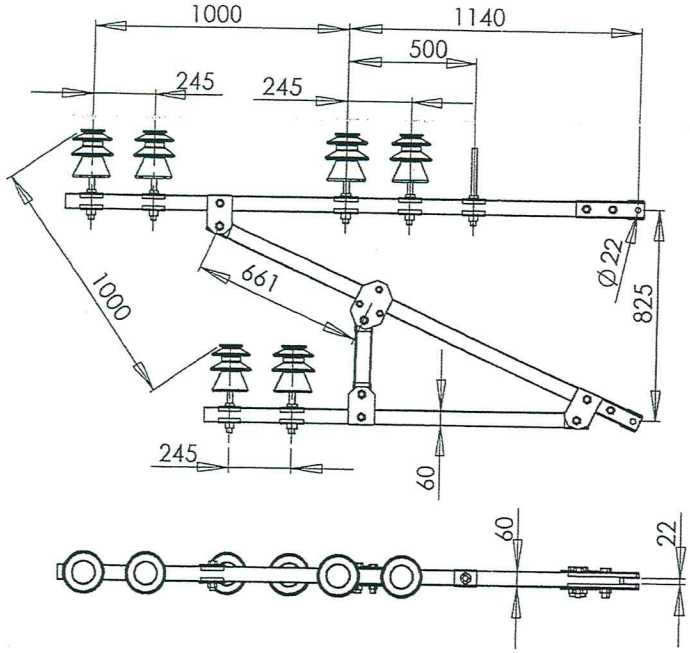

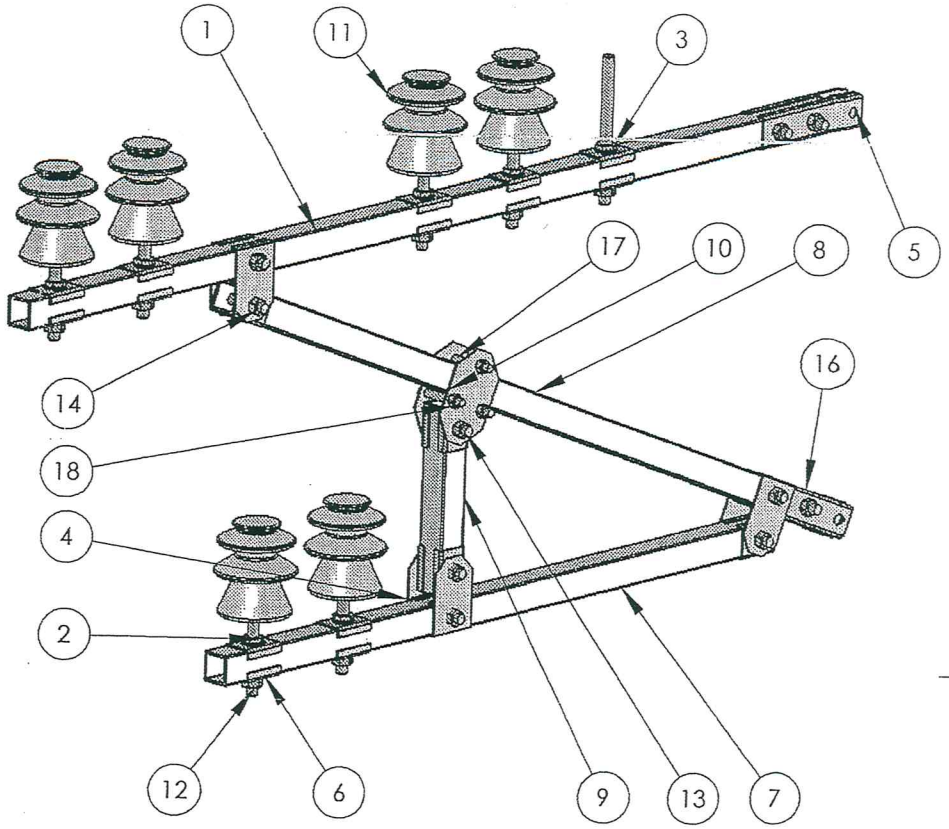

ITEM NO.	FORMAT	PART NUMBER	DESCRIPTION	QTY.
1	A4	L396.00.01	Sija	1
2	A4	L396.00.04	Atbalsts	6
3	A4	L396.00.04-01	Atbalsts	1
4	A4	L396.03.00	Cilpa	4
5	A4	L396.00.60	Cilpa	2
6	A4	L396.00.03	Skava	22
7	A4	L396.00.02	Sija	1
8	A4	L396.00.07	Sija	1
9	A4	L396.00.08	Sija	1
10	A4	L396.04.00	Skava	2
11		izolator 20kB		6
12		nutM22		7
13		boltM20x100		10
14		nut M20		10
15	A4	L396.06.00	Cilpa	1
16	A4	L396.06.00-01	Cilpa	1
17		boltM16x100		3
18		nut M16		3

UNLESS OTHERWISE SPECIFIED:
DIMENSIONS ARE IN MILLIMETERS
SURFACE FINISH:
TOLERANCES:
LINEAR:
ANGULAR:

FINISH:

DEBUR AND BREAK SHARP EDGES

DO NOT SCALE DRAWING

REVISION

	NAME	SIGNATURE	DATE
DRAWN	Loginovs		27.08.
CHK'D			
APP'VD			
MFG			
Q.A			

MATERIAL:

LDZ Infrastruktūras pārvalde
Inženiertehniskā ceļu grupa

TITLE:

Kontakta tikla atbalsts

DO-II 2

DWG NO. L396.01.00

A3

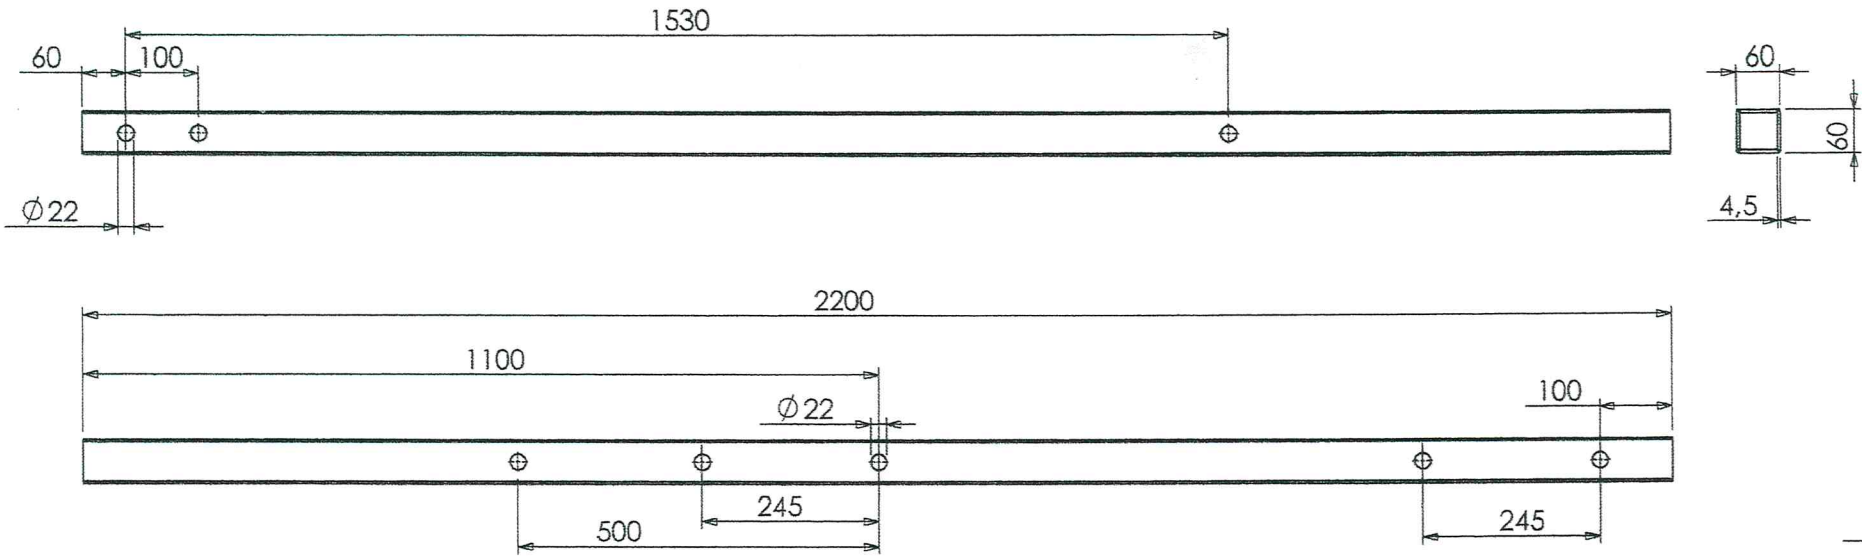

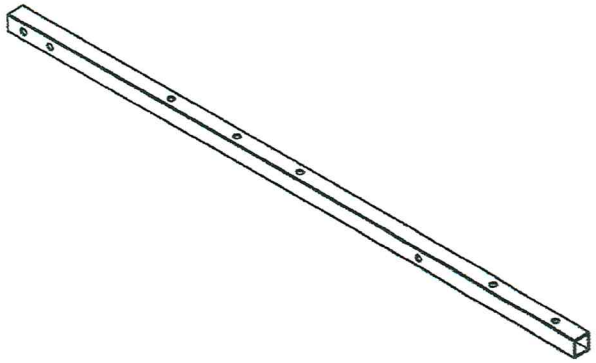

UNLESS OTHERWISE SPECIFIED: DIMENSIONS ARE IN MILLIMETERS SURFACE FINISH: TOLERANCES: LINEAR: ANGULAR:		FINISH:				DEBUR AND BREAK SHARP EDGES	DO NOT SCALE DRAWING / REVISION
	NAME	SIGNATURE	DATE				LDZ Infrastruktūras pārvalde Inženiertehniskā ceļu grupa
DRAWN	Loginovs		7.08.				TITLE: Sija
CHK'D							
APPV'D							
MFG							
Q.A				MATERIAL: stiklašķiedras kompozīta kvadrātcaurule 60x60x4.5			DWG NO. L396.00.01 / A4
				WEIGHT:		SCALE:1:20	SHEET 1 OF 1

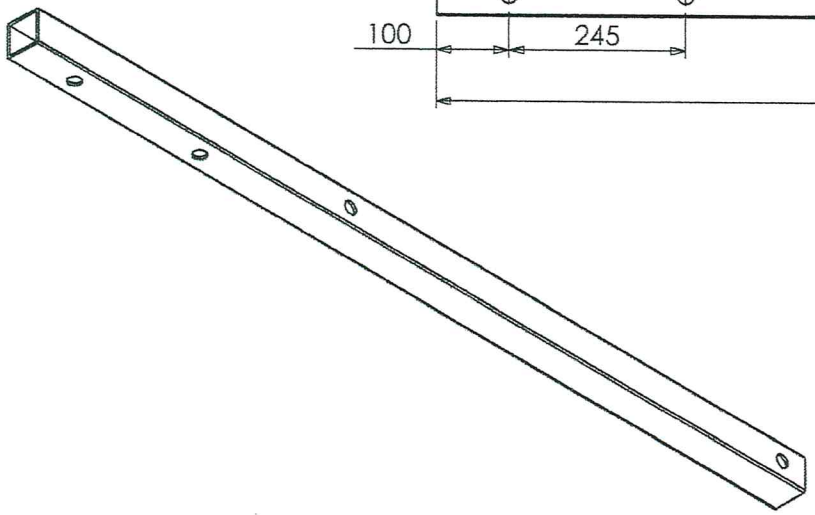

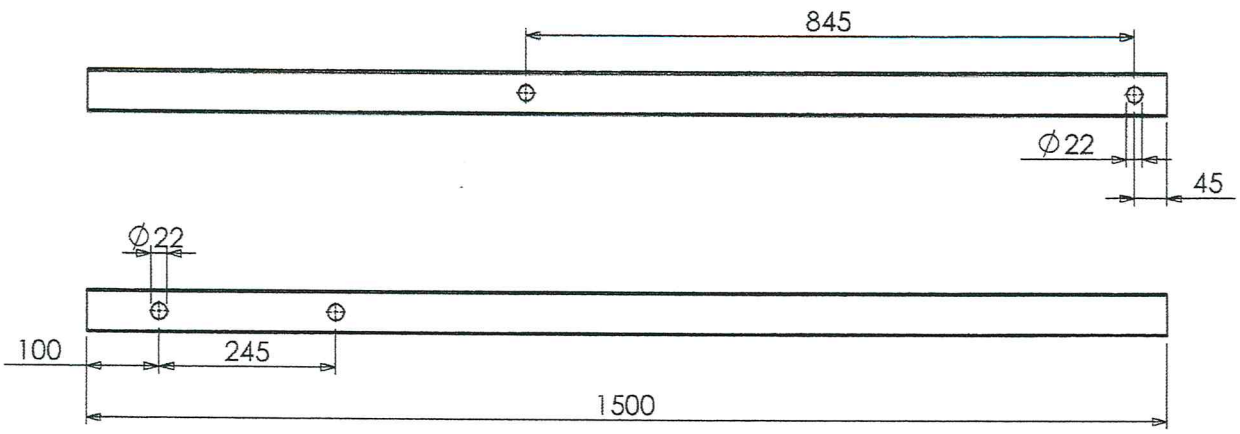

UNLESS OTHERWISE SPECIFIED: DIMENSIONS ARE IN MILLIMETERS SURFACE FINISH: TOLERANCES: LINEAR: ANGULAR:	FINISH:				DEBUR AND BREAK SHARP EDGES	DO NOT SCALE DRAWING / REVISION
	NAME	SIGNATURE	DATE			LDZ Infrastruktūras pārvalde Inženiertehniskā ceļu grupa
DRAWN	Loginovs		1.08			TITLE: Sija
CHK'D						
APPV'D						
MFG						
Q.A				MATERIAL: stiklašķiedras kompozīta kvadrātcaurule 60x60x4.5		DWG NO. L396.00.02 / A4
				WEIGHT:		SCALE:1:10 / SHEET 1 OF 1

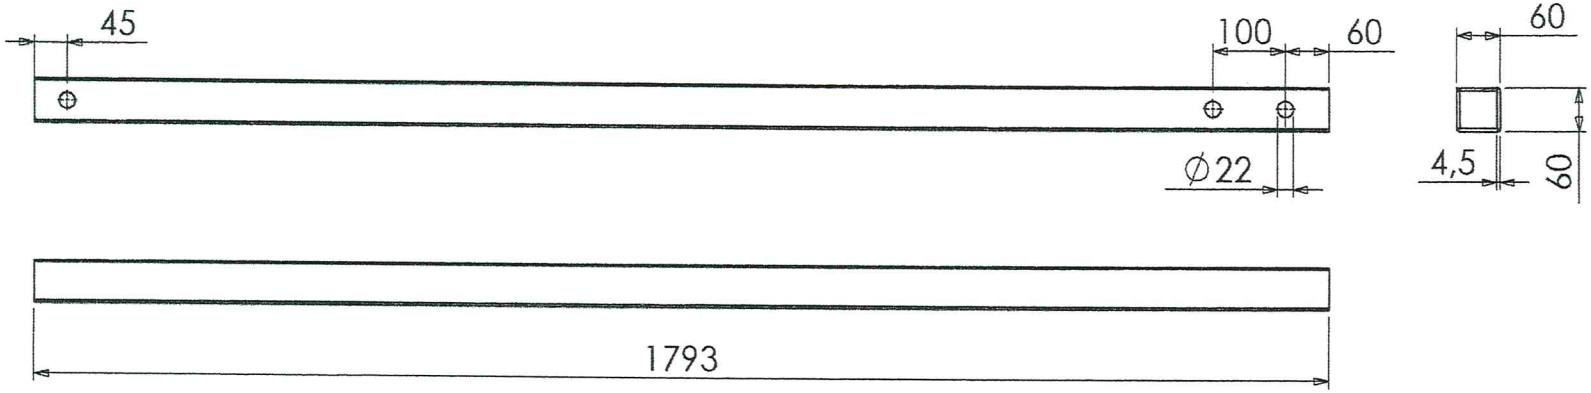

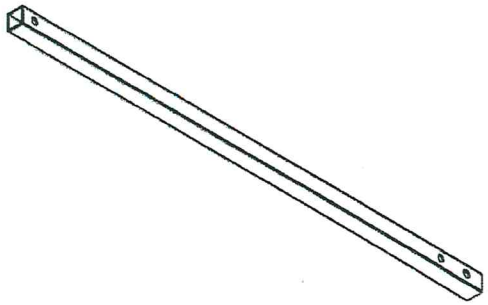

UNLESS OTHERWISE SPECIFIED: DIMENSIONS ARE IN MILLIMETERS SURFACE FINISH: TOLERANCES: LINEAR: ANGULAR:	FINISH:		DEBUR AND BREAK SHARP EDGES	DO NOT SCALE DRAWING	REVISION	
				LDZ Infrastruktūras pārvalde Inženiertehniskā ceļu grupa		
	NAME	SIGNATURE	DATE	TITLE:		
DRAWN	Loginovs		7.08.	Sija		
CHK'D						
APP'V'D						
MFG						
Q.A						
				MATERIAL: stiklašķiedras kompozīta kvadrātcaurule 60x60x4.5	DWG NO. L396.00.07	A4
				WEIGHT:	SCALE:1:20	SHEET 1 OF 1

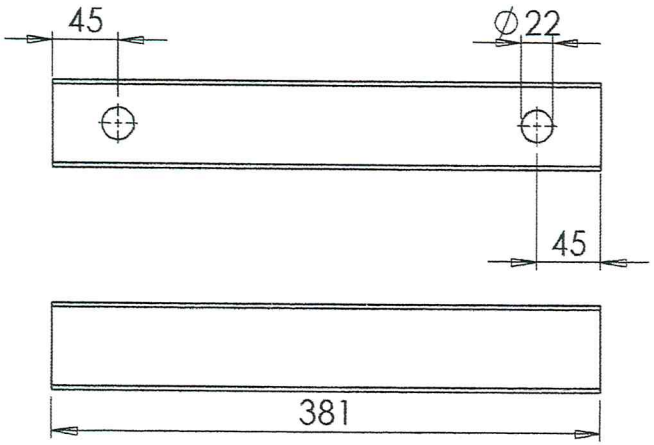

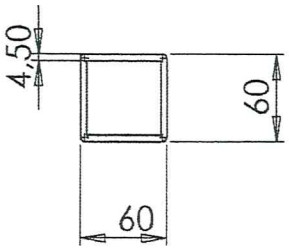

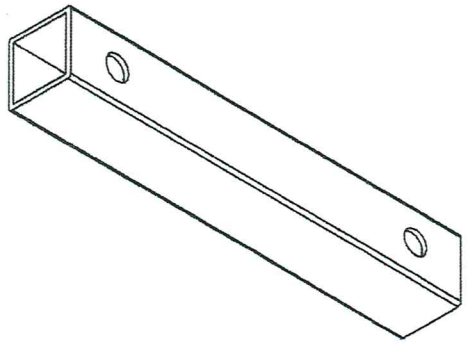

UNLESS OTHERWISE SPECIFIED: DIMENSIONS ARE IN MILLIMETERS SURFACE FINISH: TOLERANCES: LINEAR: ANGULAR:	FINISH:				DEBUR AND BREAK SHARP EDGES	DO NOT SCALE DRAWING / REVISION
	NAME	SIGNATURE	DATE			LDZ Infrastruktūras pārvalde Inženiertehniskā ceļu grupa
DRAWN	Loginovs		7.08			TITLE: Sija
CHK'D						
APPV'D						
MFG						
Q.A				MATERIAL: stiklašķiedras kompozīta kvadrātcaurule 60x60x4.5		DWG NO. L396.00.08 / A4
				WEIGHT:		SCALE:1:5 / SHEET 1 OF 1

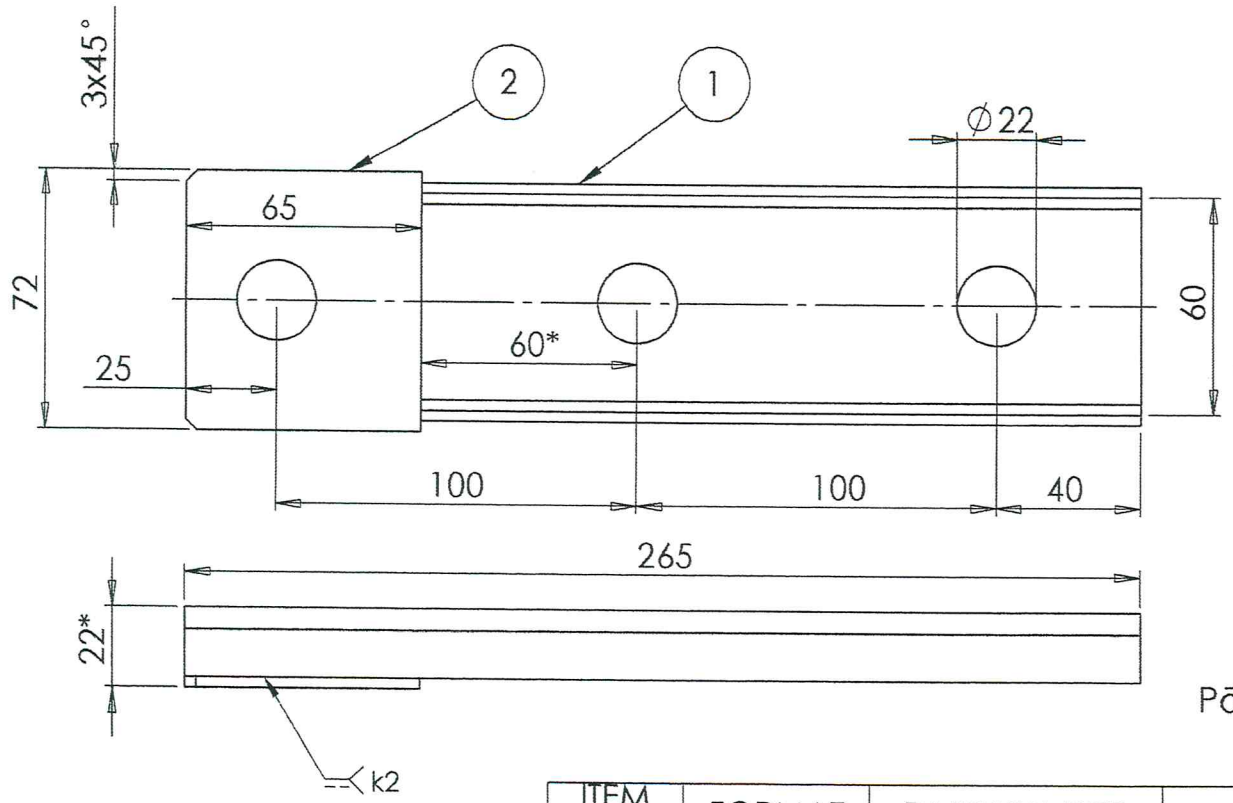

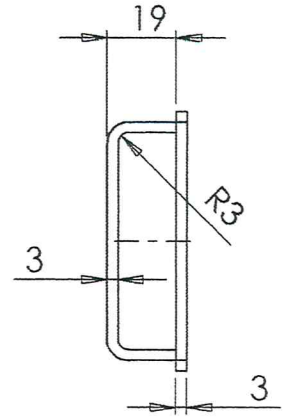

Pārklājums: cinks 6

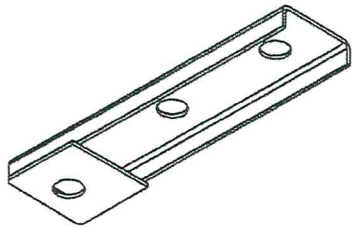

ITEM NO.	FORMAT	PART NUMBER	DESCRIPTION	QTY.
1	b.r.	L396.00.06	Tērauds 20 loksne3	1
2	b.r.	L396.00.61	Tērauds 3 loksne3	1

UNLESS OTHERWISE SPECIFIED:
DIMENSIONS ARE IN MILLIMETERS
SURFACE FINISH:
TOLERANCES:
LINEAR:
ANGULAR:

FINISH:

DEBUR AND BREAK SHARP EDGES

DO NOT SCALE DRAWING | REVISION

LDZ Infrastruktūras pārvalde
Inženiertehniskā ceļu grupa

	NAME	SIGNATURE	DATE
DRAWN	Loginovs		7.06.
CHK'D			
APPV'D			
MFG			
Q.A			

TITLE:

Cilpa

MATERIAL:

DWG NO. L396.00.60

A4

WEIGHT:

SCALE:1:5

SHEET 1 OF 1

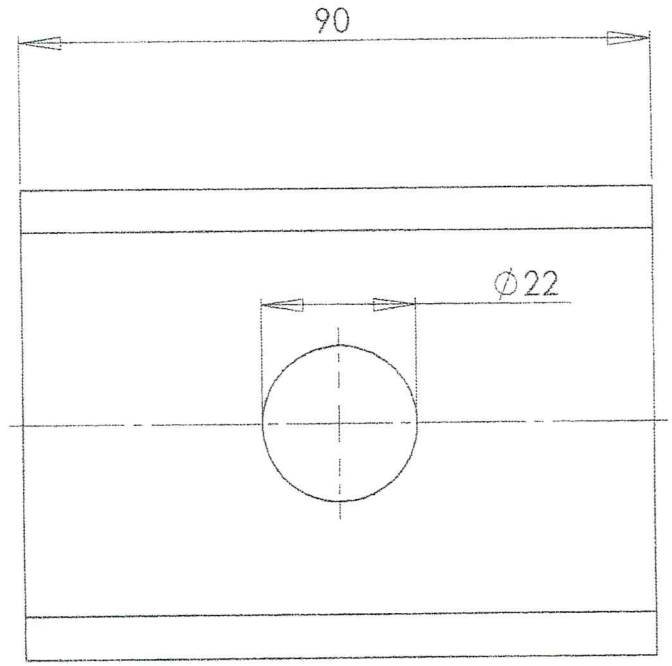

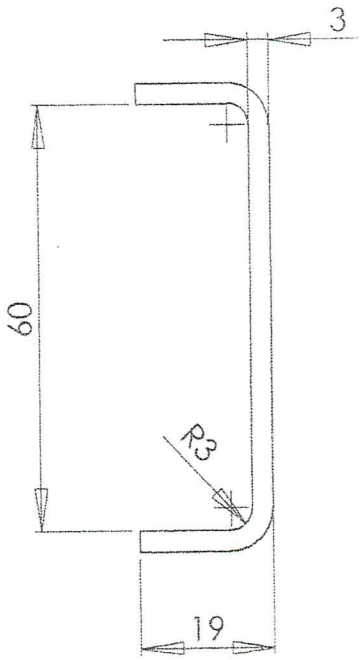

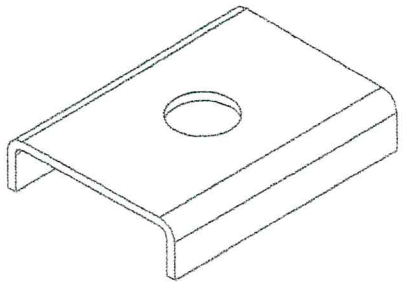

Pārklājums: cinks 6

UNLESS OTHERWISE SPECIFIED: DIMENSIONS ARE IN MILLIMETERS SURFACE FINISH: TOLERANCES: LINEAR: ANGULAR:		FINISH:				DEBUR AND BREAK SHARP EDGES	DO NOT SCALE DRAWING	REVISION
							LDZ Infrastruktūras pārvalde Inženiertehniskā ceļu grupa	
	NAME	SIGNATURE	DATE				TITLE:	
DRAWN	Loginovs		2.7.08.				Skava	
CHK'D								
APP'VD								
MFG								
Q.A								
				MATERIAL:			DWG NO.	A4
				Tērauds20 loksne3			L396.00.03	
				WEIGHT:			SCALE:1:2	SHEET 1 OF 1

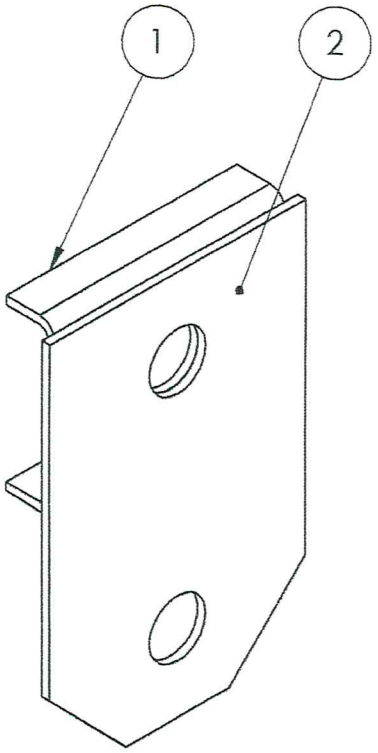

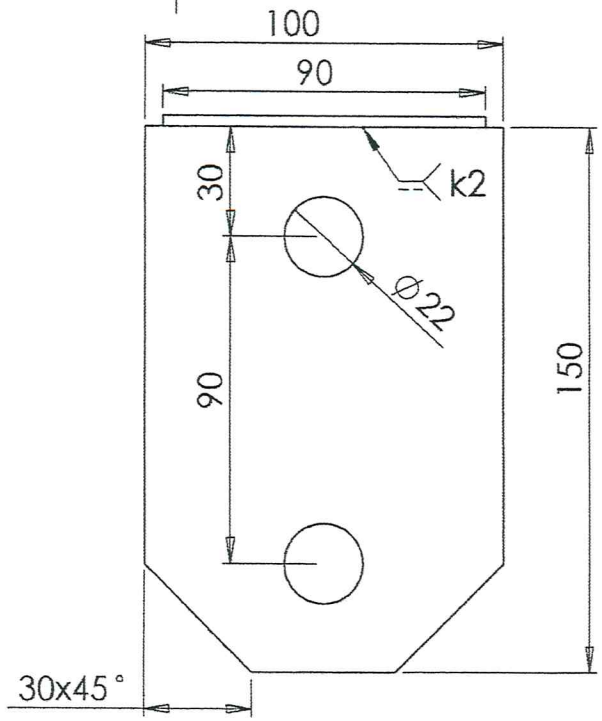

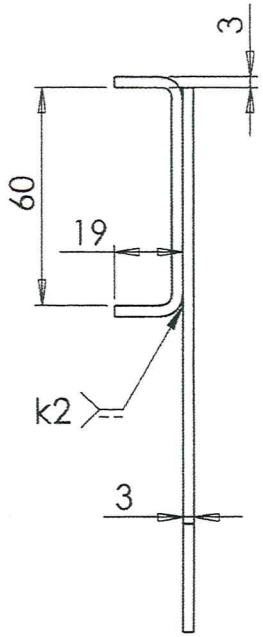

Pārklājums: cinks 6

ITEM NO.	FORMAT	PART NUMBER	DESCRIPTION	QTY.
1	A4	L396.00.03	Skava- Tērauds20 loksne3	1
2	b,r.	L396.00.31	Cilpa- Tērauds20 loksne3	1

UNLESS OTHERWISE SPECIFIED:
DIMENSIONS ARE IN MILLIMETERS
SURFACE FINISH:
TOLERANCES:
LINEAR:
ANGULAR:

FINISH:

DEBUR AND BREAK SHARP EDGES

DO NOT SCALE DRAWING | REVISION

LDZ Infrastruktūras pārvalde
Inženiertehniskā ceļu grupa

	NAME	SIGNATURE	DATE
DRAWN	Loginovs		7.06
CHK'D			
APPV'D			
MFG			
Q.A			

MATERIAL:

WEIGHT:

TITLE:

Cilpa

DWG NO. L396.03.00

A4

SCALE:1:2

SHEET 1 OF 1

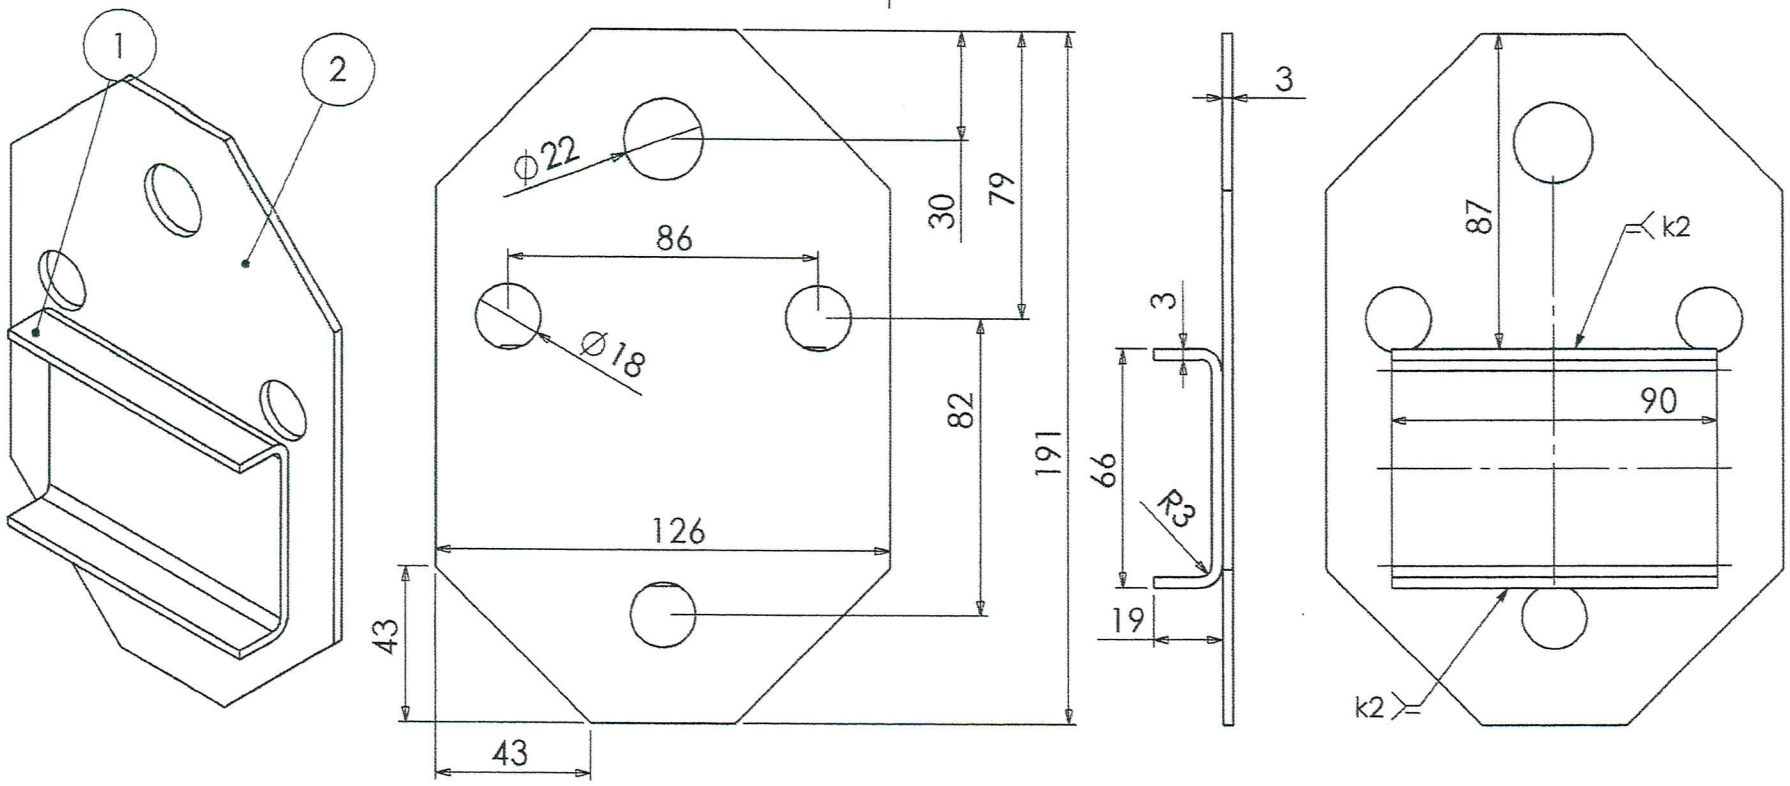

Pārklājums: cinks 6

ITEM NO.	Format	PART NUMBER	QTY.
1	b.r.	L396.00.33	1
2	b.r.	L396.00.32	1

UNLESS OTHERWISE SPECIFIED:
DIMENSIONS ARE IN MILLIMETERS
SURFACE FINISH:
TOLERANCES:
LINEAR:
ANGULAR:

FINISH:

DEBUR AND BREAK SHARP EDGES

	NAME	SIGNATURE	DATE
DRAWN	Loginovs		7.08
CHK'D			
APPV'D			
MFG			
Q.A			

MATERIAL: Tērauds20 loksne3

WEIGHT:

DO NOT SCALE DRAWING

REVISION

LDZ Infrastruktūras pārvalde
Inženiertehniskā ceļu grupa

TITLE: Skava

DWG NO. L396.04.00

A4

SCALE:1:5

SHEET 1 OF 1

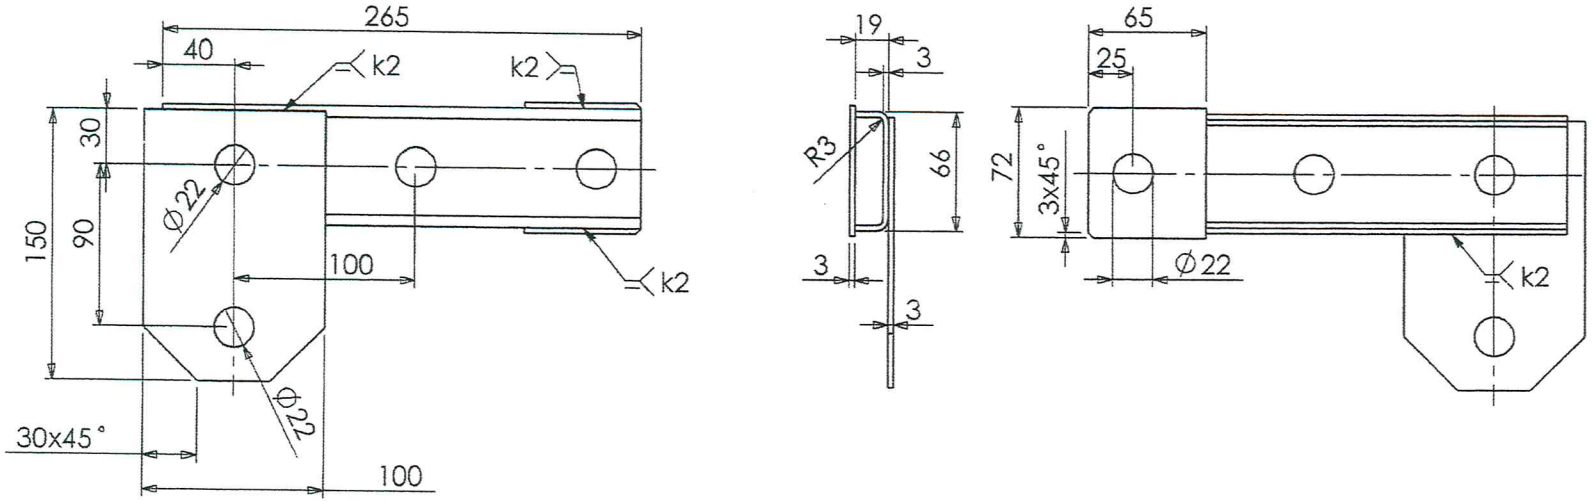

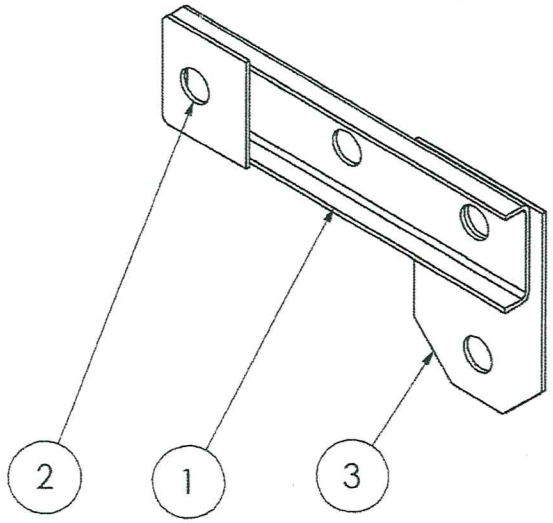

Pārklājums: cinks6

ITEM NO.	Format	PART NUMBER	DESCRIPTION	QTY.
1	b.r.	L396.00.06	Plāksne	1
2	b.r.	L396.00.61	Skava	1
3	b.r.	L396.00.31	Cilpa-	1

UNLESS OTHERWISE SPECIFIED:
DIMENSIONS ARE IN MILLIMETERS
SURFACE FINISH:
TOLERANCES:
LINEAR:
ANGULAR:

FINISH:

DEBUR AND BREAK SHARP EDGES

DO NOT SCALE DRAWING | REVISION

LDZ Infrastruktūras pārvalde
Inženiertehniskā ceļu grupa

	NAME	SIGNATURE	DATE
DRAWN	Loginovs		7.08
CHK'D			
APPV'D			
MFG			
Q.A			

MATERIAL:

WEIGHT:

TITLE:

Cilpa

DWG NO. L396.06.00-01

A4

SCALE:1:5

SHEET 1 OF 1

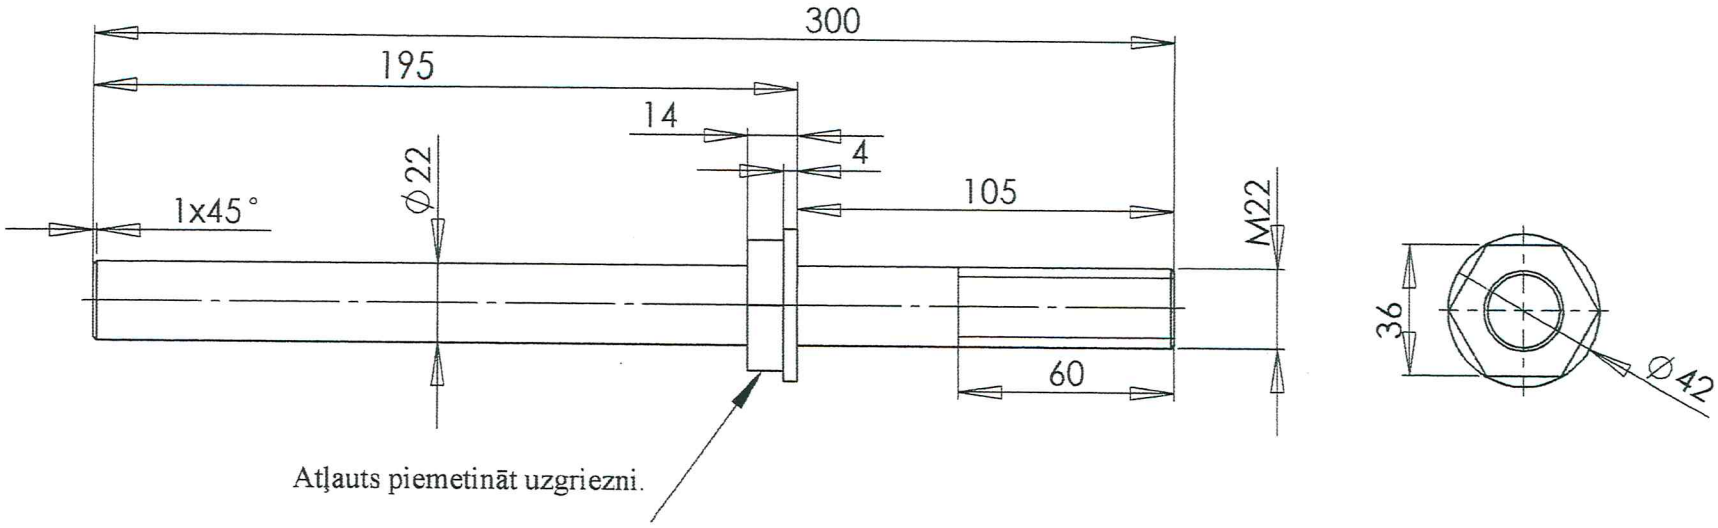

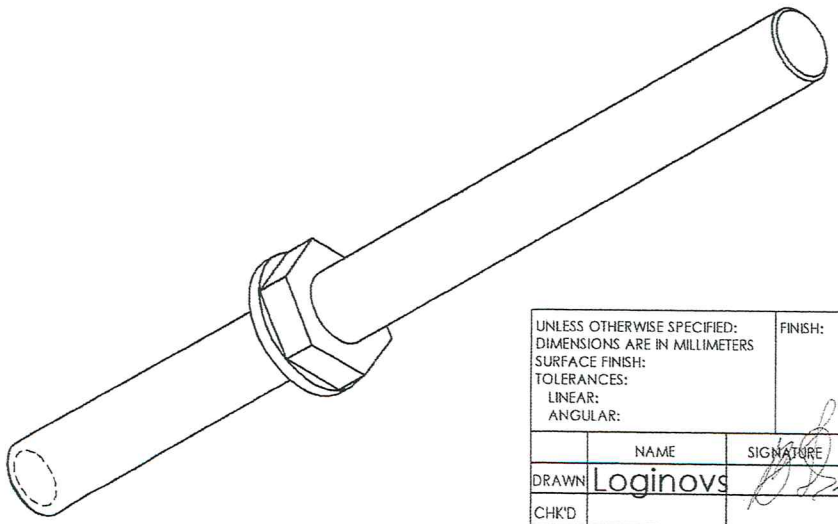

Pārklājums: cinks 6

UNLESS OTHERWISE SPECIFIED: DIMENSIONS ARE IN MILLIMETERS SURFACE FINISH: TOLERANCES: LINEAR: ANGULAR:		FINISH:			DEBUR AND BREAK SHARP EDGES	DO NOT SCALE DRAWING / REVISION
	NAME	SIGNATURE	DATE			LDZ Infrastruktūras pārvalde Inženiertehniskā ceļu grupa
DRAWN	Loginovs		7.08			TITLE: Atbalsts
CHK'D						
APPV'D						
MFG						
Q.A				MATERIAL: Tērauds 3		DWG NO. L396.00.04-01 / A4
				WEIGHT:		SCALE:1:5 / SHEET 1 OF 1

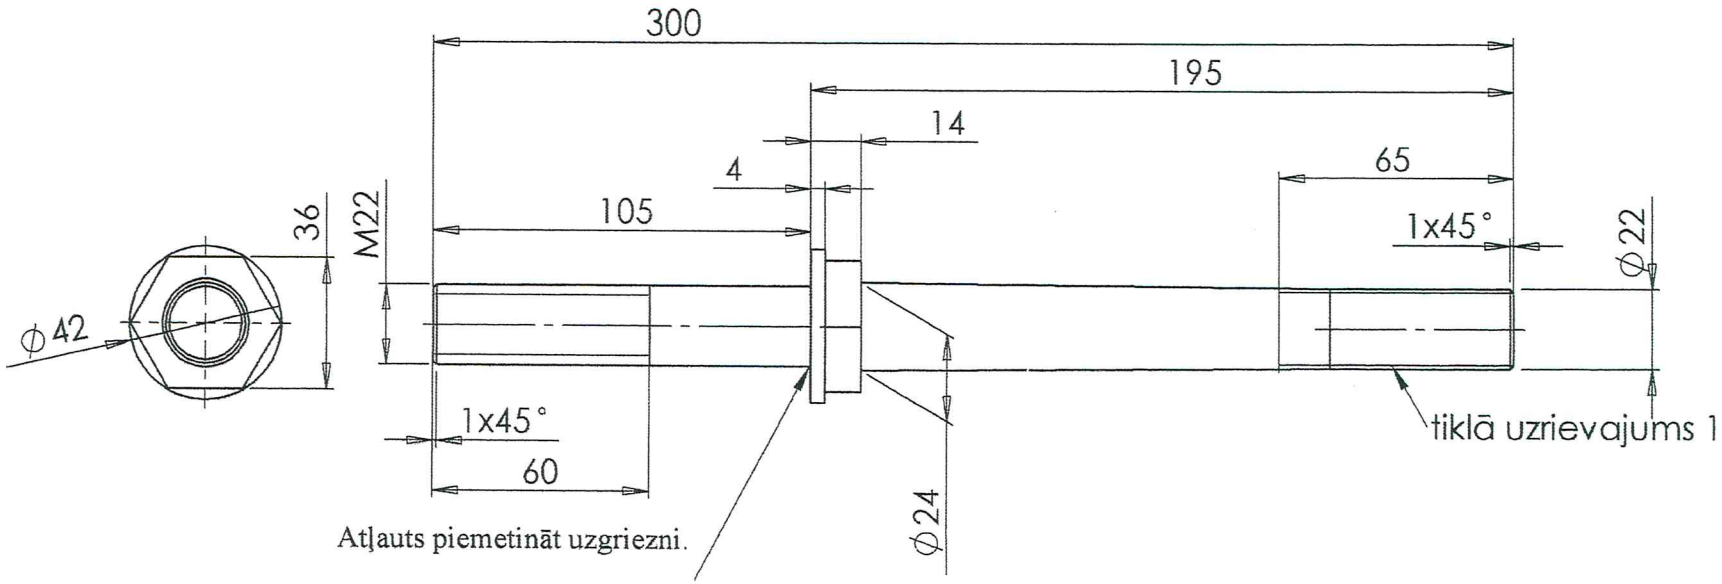

Pārklājums: cinks 6

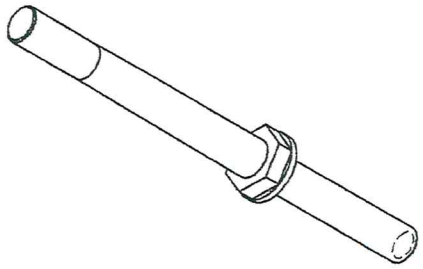

UNLESS OTHERWISE SPECIFIED: DIMENSIONS ARE IN MILLIMETERS SURFACE FINISH: TOLERANCES: LINEAR: ANGULAR:		FINISH:		DEBUR AND BREAK SHARP EDGES	DO NOT SCALE DRAWING	REVISION
					LDZ Infrastruktūras pārvalde Inženiertehniskā ceļu grupa	
	NAME	SIGNATURE	DATE		TITLE:	
DRAWN	Loginovs				Atbalsts	
CHK'D						
APP'V'D						
MFG						
Q.A				MATERIAL:	DWG NO.	A4
				Tērauds3	L396.00.04	
				WEIGHT:	SCALE:1:5	SHEET 1 OF 1