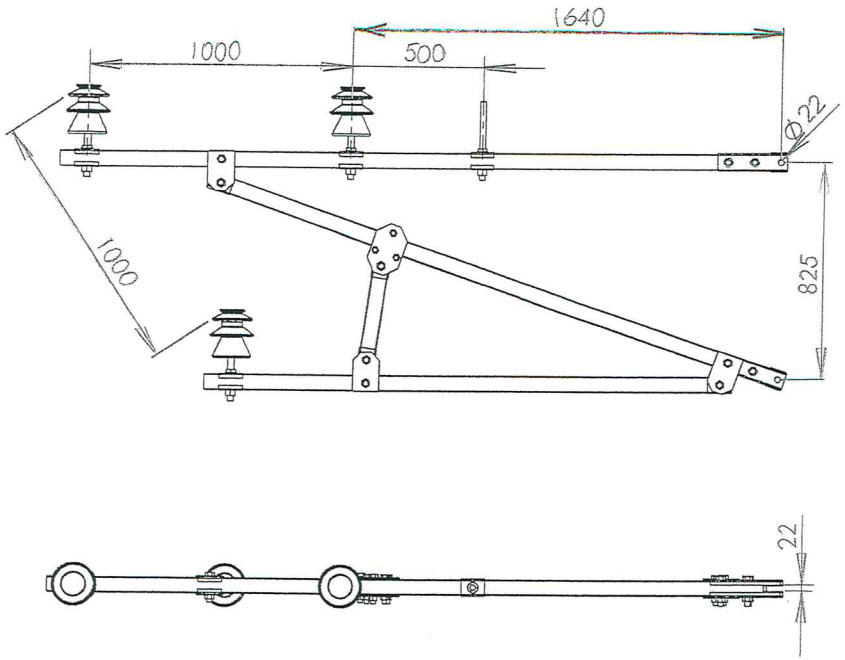

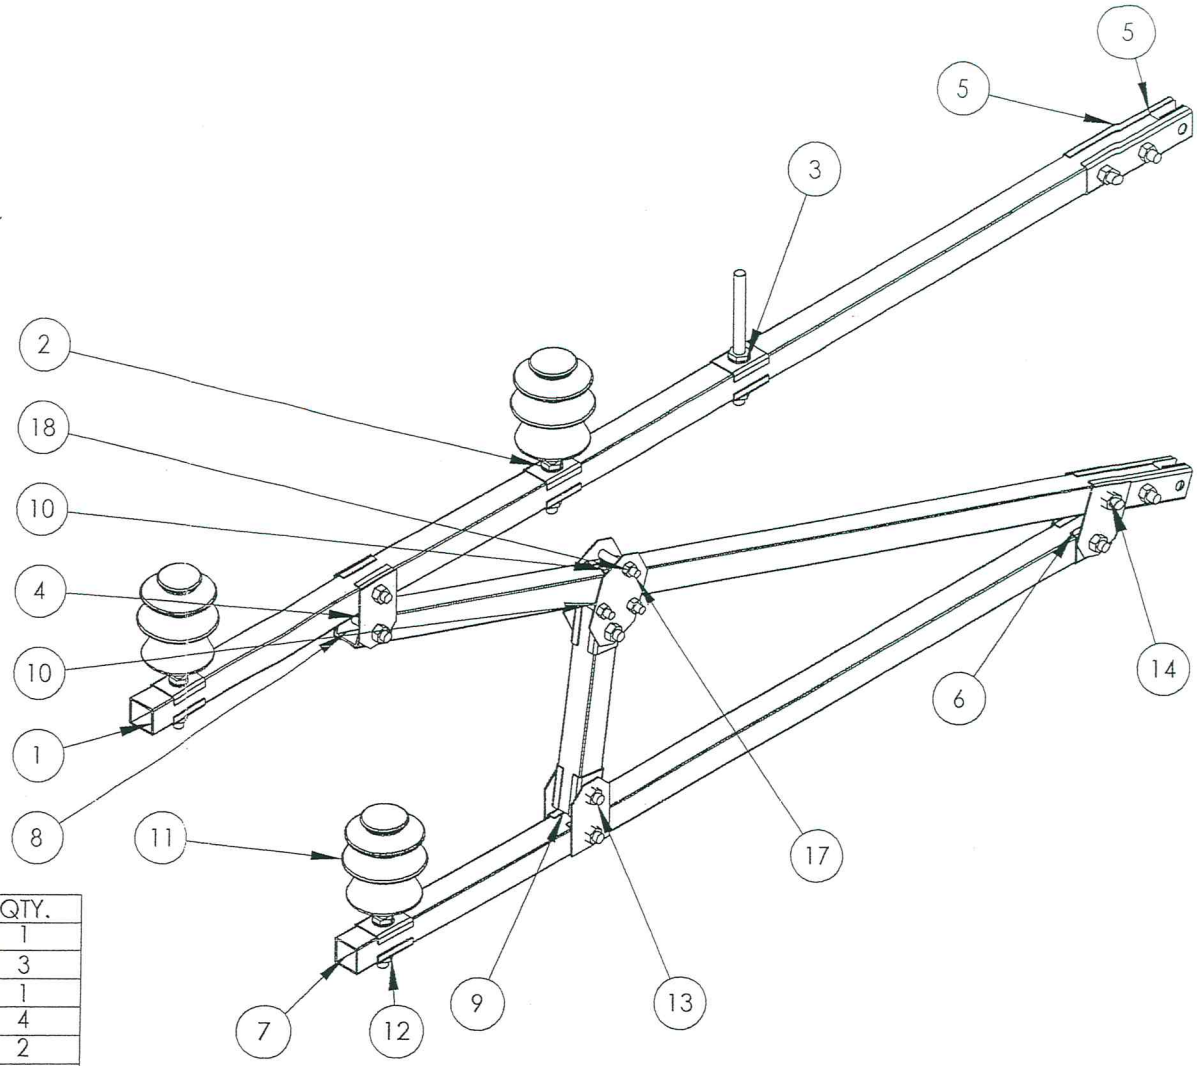

ITEM NO.	PART NUMBER	DESCRIPTION	QTY.
1	L428a.00.01	Sija	1
2	L396.00.04	Atbalsts	3
3	L396.00.04-01	Atbalsts	1
4	L396.03.00	Cilpa	4
5	L396.00.60	Cilpa	2
6	L396.00.03	Skava-	16
7	L428a.00.02	Sija	1
8	L428.00.07	Sija	1
9	4286.00.08	Sija	1
10	L396.04.00	Skava	2
11	izolator 20kB		3
12	nutM22		4
13	boltM20x100		10
14	nut M20		10
15	L396.06.00	Cilpa	1
16	L396.06.00-01	Cilpa	1
17	boltM16x100		3
18	nut M16		3

UNLESS OTHERWISE SPECIFIED: FINISH:
DIMENSIONS ARE IN MILLIMETERS
SURFACE FINISH:
TOLERANCES:
LINEAR:
ANGULAR:

DEBUR AND BREAK SHARP EDGES

DO NOT SCALE DRAWING REVISION

NAME SIGNATURE DATE

DRAWN Loginovs

CHK'D

APPV'D

MFG

Q.A

MATERIAL:

WEIGHT:

LDZ Infrastruktūras pārvalde
Inženiertehniskā ceļu grupa

TITLE:

Kontakta tikla atbalsts

DO-II U

DWG NO. L428a.01.00

A3

SCALE:1:50 SHEET 1 OF 1

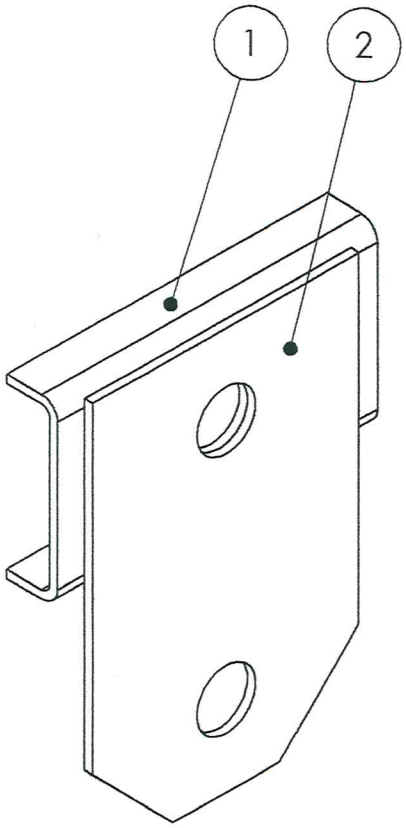

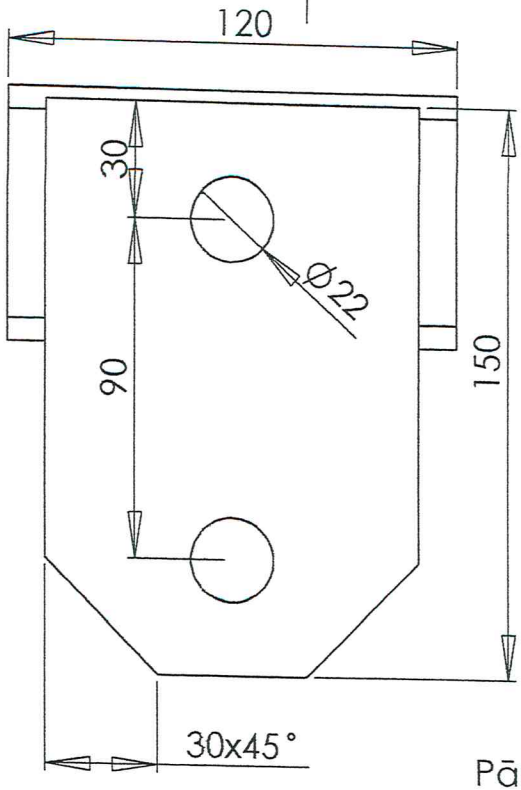

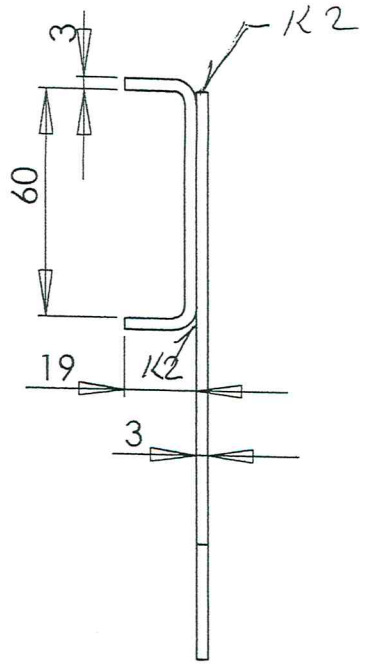

Pārklājums: cinks 6

ITEM NO.	PART NUMBER	DESCRIPTION	QTY.
1	L396.00.05	Tērauds20 loksne3	1
2	L396.00.31	Tērauds20 loksne3	1

UNLESS OTHERWISE SPECIFIED:
DIMENSIONS ARE IN MILLIMETERS
SURFACE FINISH:
TOLERANCES:
LINEAR:
ANGULAR:

FINISH:

DEBUR AND BREAK SHARP EDGES

DO NOT SCALE DRAWING

REVISION

LDZ Infrastruktūras pārvalde
Inženiertehniskā ceļu grupa

	NAME	SIGNATURE	DATE
DRAWN	Loginovs		
CHK'D			
APPV'D			
MFG			
Q.A			

MATERIAL:

WEIGHT:

TITLE:

Cilpa

DWG NO. L396.03.00

A4

SCALE:1:2

SHEET 1 OF 1

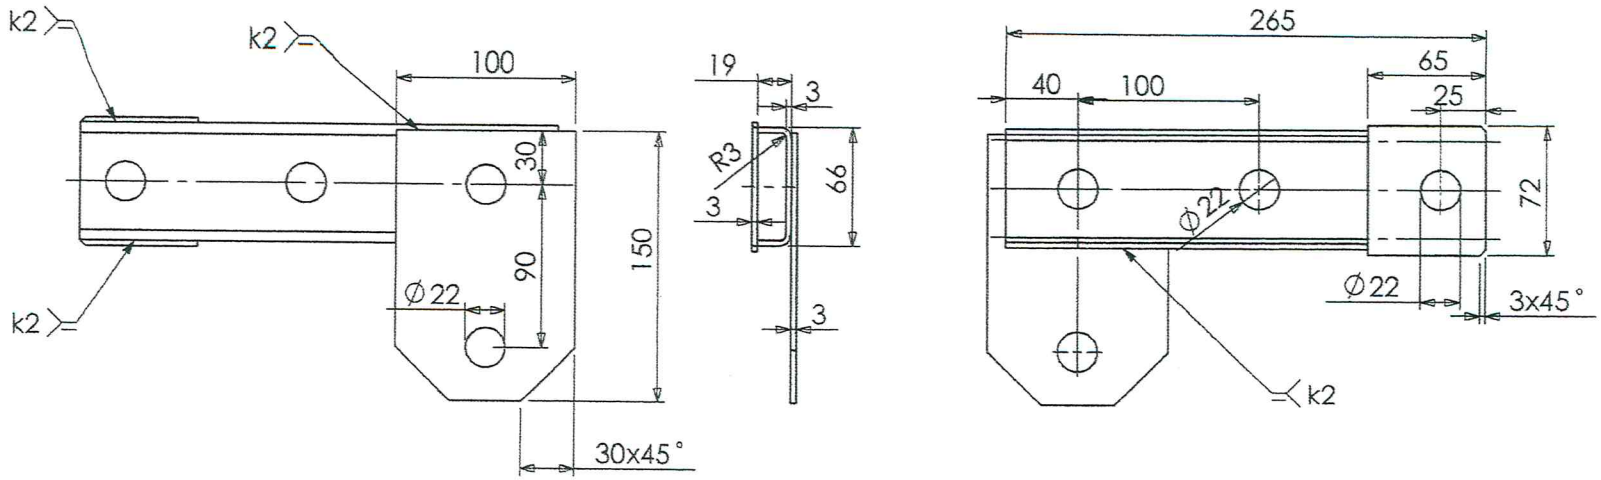

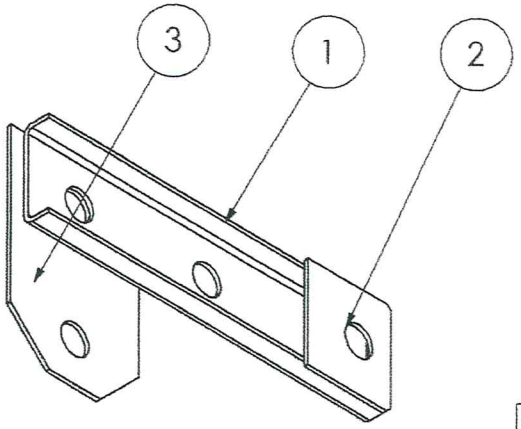

Pārklājums: cinks6

ITEM NO.	Format	PART NUMBER	DESCRIPTION	QTY.
1	b.r.	L396.00.06	Plāksne	1
2	b.r.	L396.00.61	Skava	1
3	b.r.	L396.00.31	Cilpa-	1

UNLESS OTHERWISE SPECIFIED:
DIMENSIONS ARE IN MILLIMETERS
SURFACE FINISH:
TOLERANCES:
LINEAR:
ANGULAR:

FINISH:

DEBUR AND BREAK SHARP EDGES

DO NOT SCALE DRAWING | REVISION

LDZ Infrastruktūras pārvalde
Inženiertehniskā ceļu grupa

	NAME	SIGNATURE	DATE
DRAWN	Loginovs		7.08.
CHK'D			
APP'V'D			
MFG			
Q.A			

MATERIAL:

WEIGHT:

TITLE:

Cilpa

DWG NO. L396.06.00

A4

SCALE:1:5

SHEET 1 OF 1

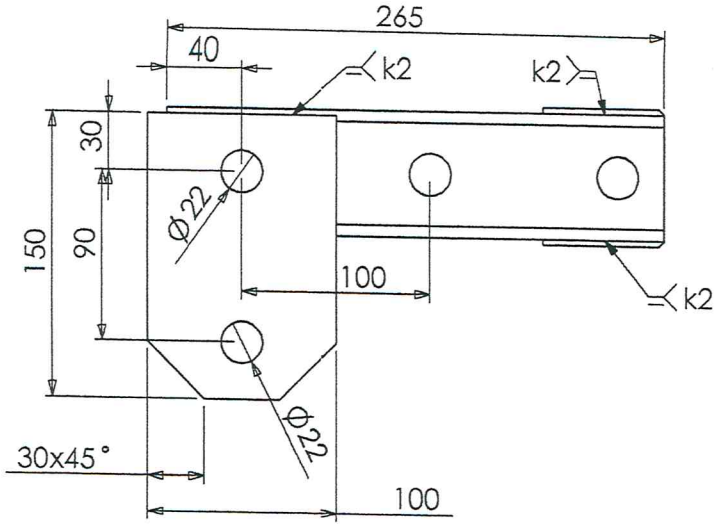

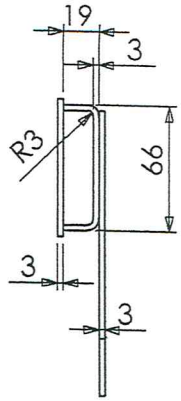

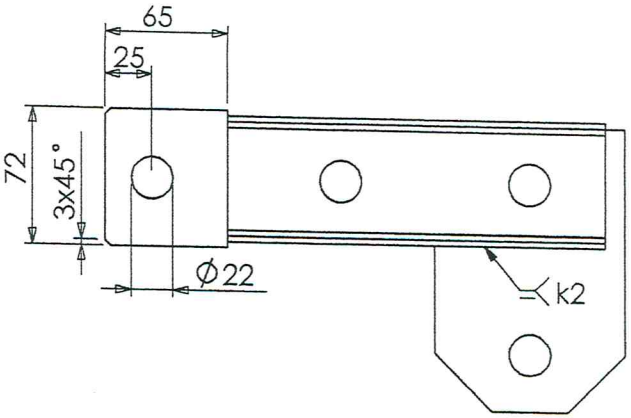

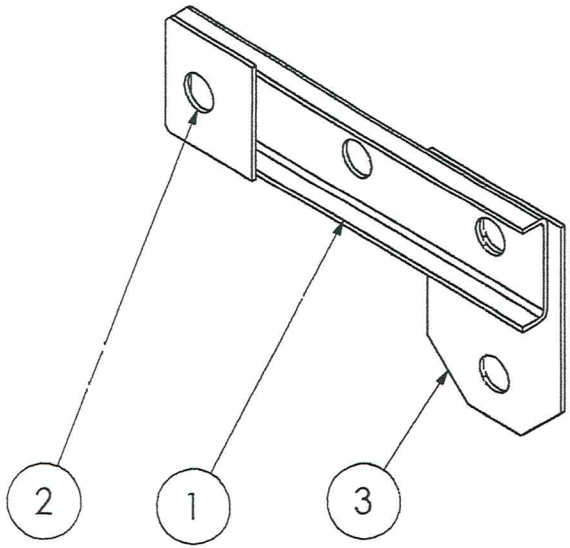

Pārklājums: cinks6

ITEM NO.	PART NUMBER	DESCRIPTION	QTY.
1	L396.00.06		1
2	L396.00.61		1
3	L396.00.31		1

UNLESS OTHERWISE SPECIFIED:
DIMENSIONS ARE IN MILLIMETERS
SURFACE FINISH:
TOLERANCES:
LINEAR:
ANGULAR:

FINISH:

DEBUR AND BREAK SHARP EDGES

DO NOT SCALE DRAWING

REVISION

	NAME	SIGNATURE	DATE
DRAWN	Loginovs		
CHK'D			
APP'V'D			
MFG			
Q.A			

MATERIAL:

WEIGHT:

TITLE:

Cilpa

DWG NO. L396.06.00-01

A4

SCALE:1:5

SHEET 1 OF 1

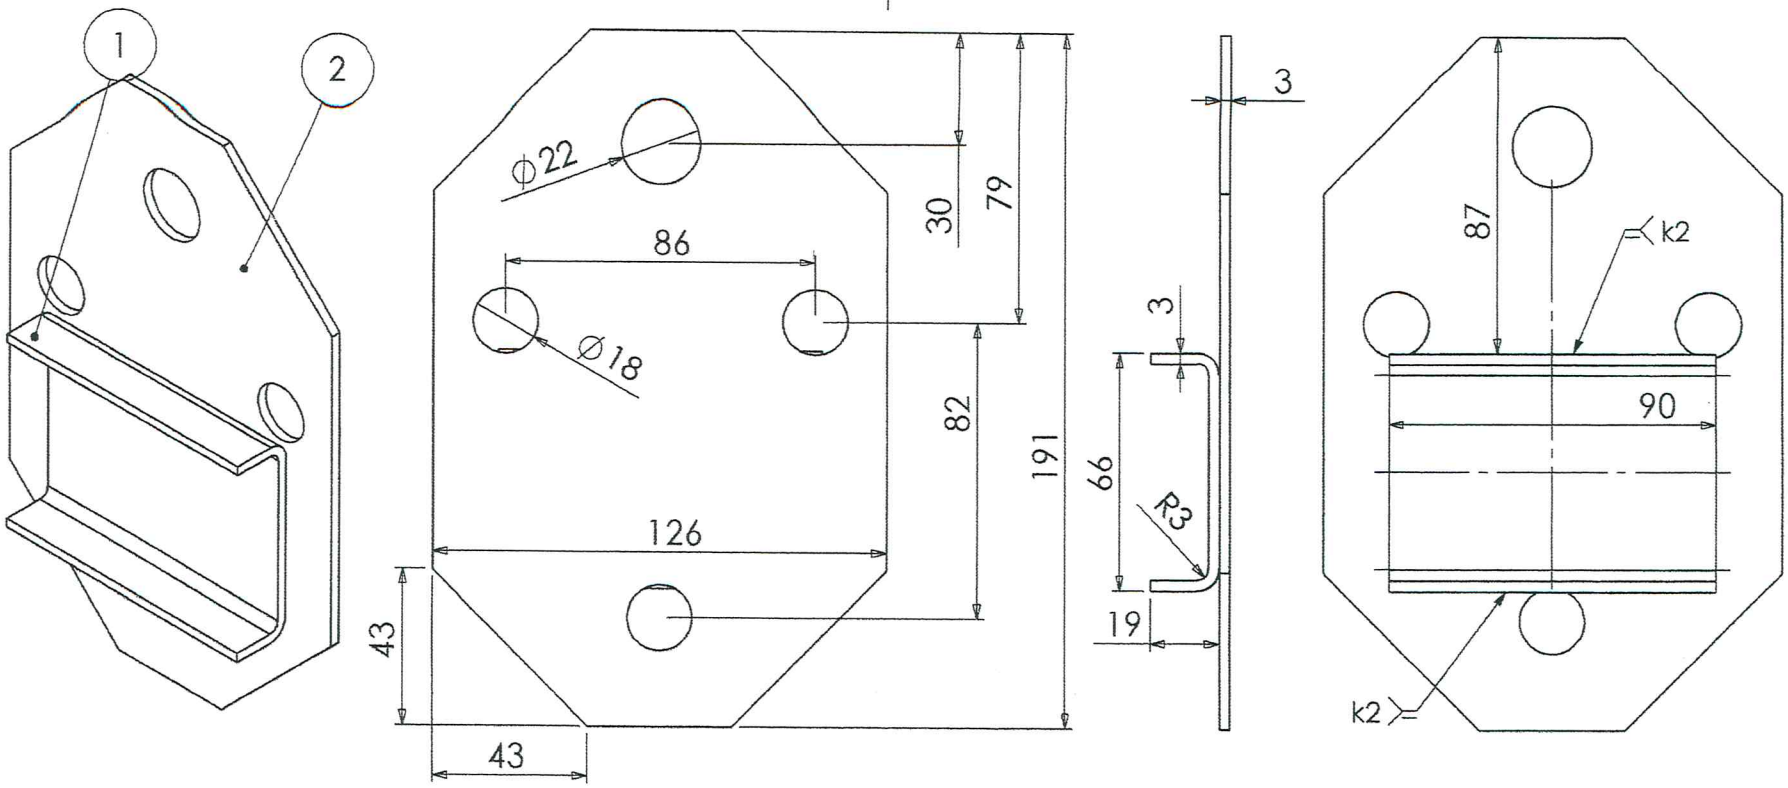

Pārklājums: cinks 6

ITEM NO.	Format	PART NUMBER	QTY.
1	b.r.	L396.00.33	1
2	b.r.	L396.00.32	1

UNLESS OTHERWISE SPECIFIED:
DIMENSIONS ARE IN MILLIMETERS
SURFACE FINISH:
TOLERANCES:
LINEAR:
ANGULAR:

FINISH:

DEBUR AND BREAK SHARP EDGES

DO NOT SCALE DRAWING | REVISION

LDZ Infrastruktūras pārvalde
Inženiertehniskā ceļu grupa

	NAME	SIGNATURE	DATE
DRAWN	Loginovs		7.08
CHK'D			
APP'V'D			
MFG			
Q.A			

TITLE:

Skava

MATERIAL:
Tērauds20 loksne3

WEIGHT:

DWG NO. L396.04.00

A4

SCALE:1:5

SHEET 1 OF 1

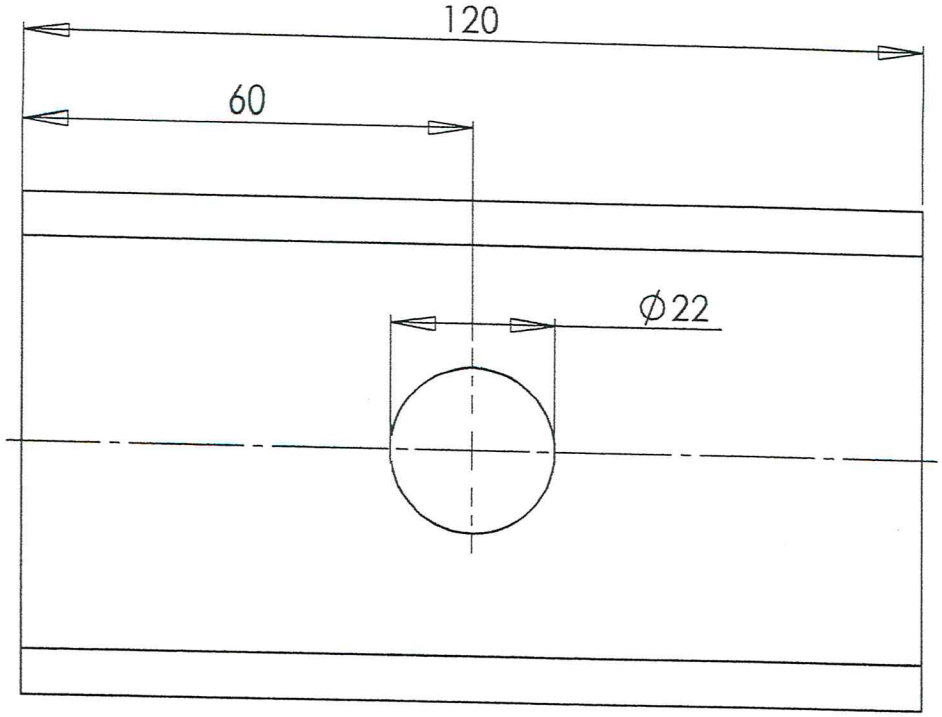

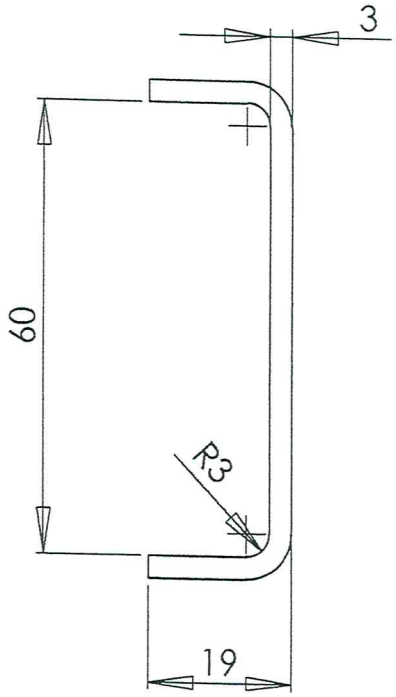

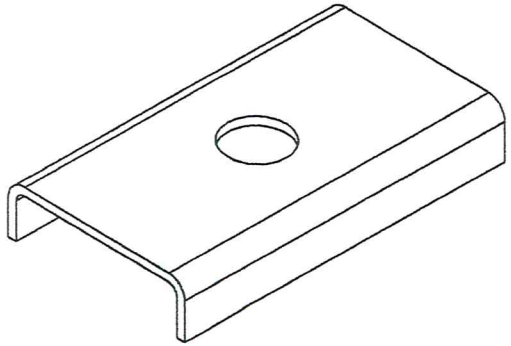

Pārklājums: cinks 6

UNLESS OTHERWISE SPECIFIED: DIMENSIONS ARE IN MILLIMETERS SURFACE FINISH: TOLERANCES: LINEAR: ANGULAR:	FINISH:		DEBUR AND BREAK SHARP EDGES	DO NOT SCALE DRAWING	REVISION	
				LDZ Infrastruktūras pārvalde Inženiertehniskā ceļu grupa		
	NAME	SIGNATURE	DATE	TITLE:		
DRAWN	Loginovs			Skava		
CHK'D						
APPV'D						
MFG						
Q.A						
				MATERIAL:	DWG NO.	
				Tērauds20 loksne3	L396.00.03	A4
				WEIGHT:	SCALE:1:4	SHEET 1 OF 1

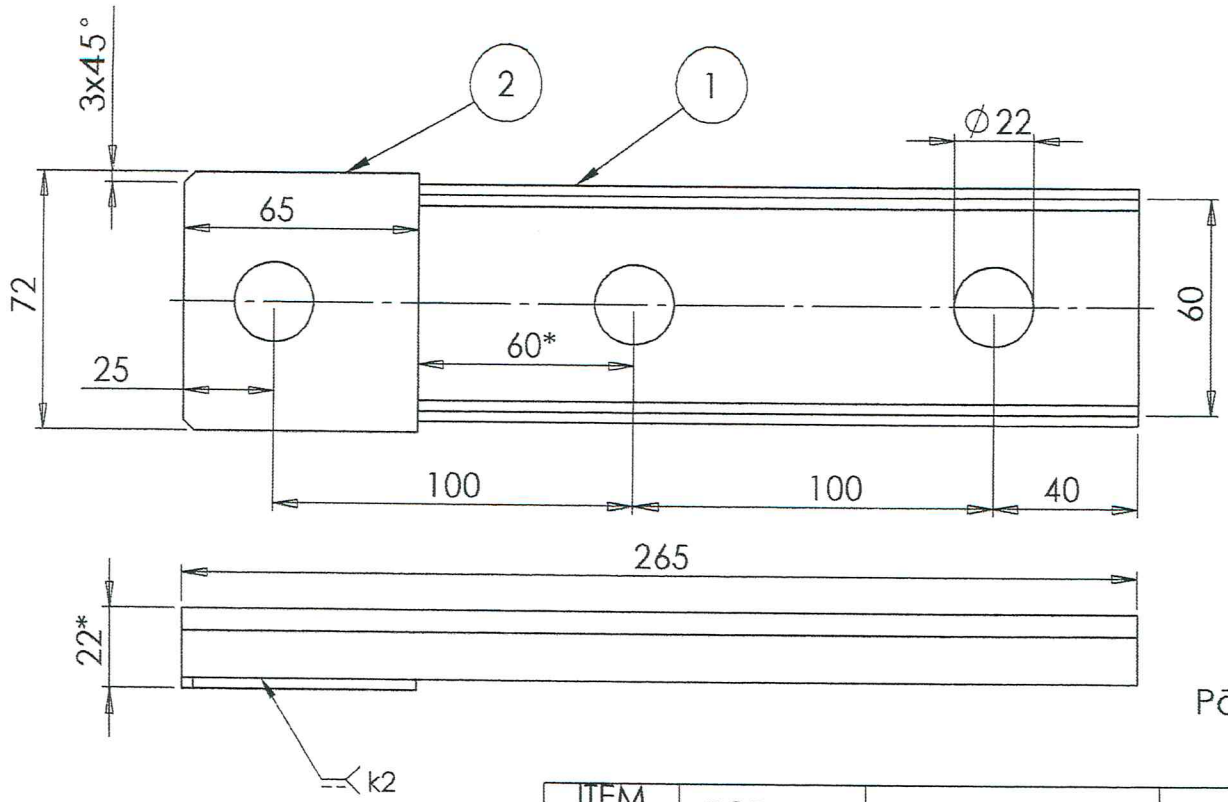

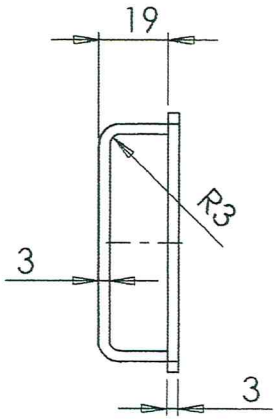

Pārklājums: cinks 6

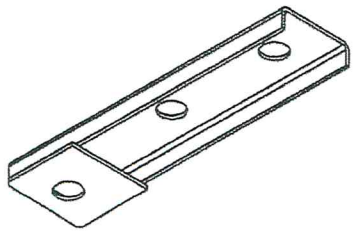

ITEM NO.	FORMAT	PART NUMBER	DESCRIPTION	QTY.
1	b.r.	L396.00.06	Tērauds 20 loksne3	1
2	b.r.	L396.00.61	Tērauds 3 loksne3	1

UNLESS OTHERWISE SPECIFIED:
DIMENSIONS ARE IN MILLIMETERS
SURFACE FINISH:
TOLERANCES:
LINEAR:
ANGULAR:

FINISH:

DEBUR AND BREAK SHARP EDGES

DO NOT SCALE DRAWING | REVISION

LDZ Infrastruktūras pārvalde
Inženiertehniskā ceļu grupa

	NAME	SIGNATURE	DATE
DRAWN	Loginovs		7.06.
CHK'D			
APPV'D			
MFG			
Q.A			

MATERIAL:

WEIGHT:

TITLE:

Cilpa

DWG NO. L396.00.60

A4

SCALE:1:5

SHEET 1 OF 1

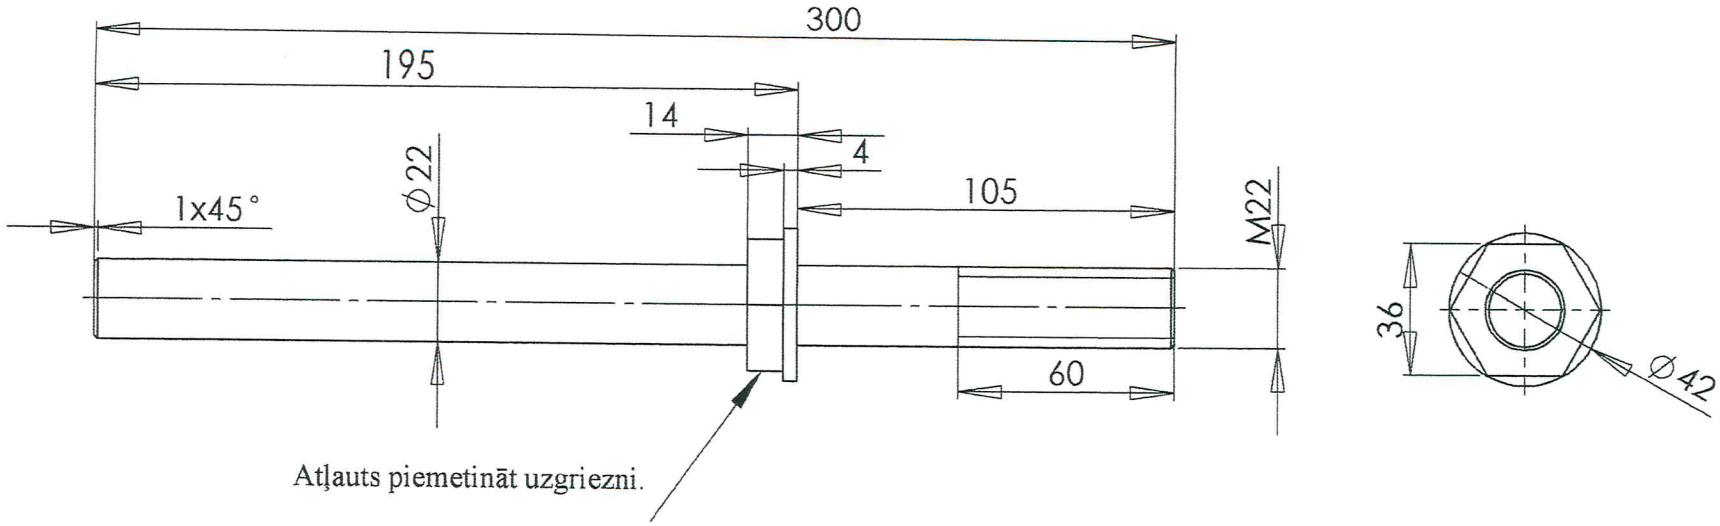

Atļauts piemetināt uzgriezni.

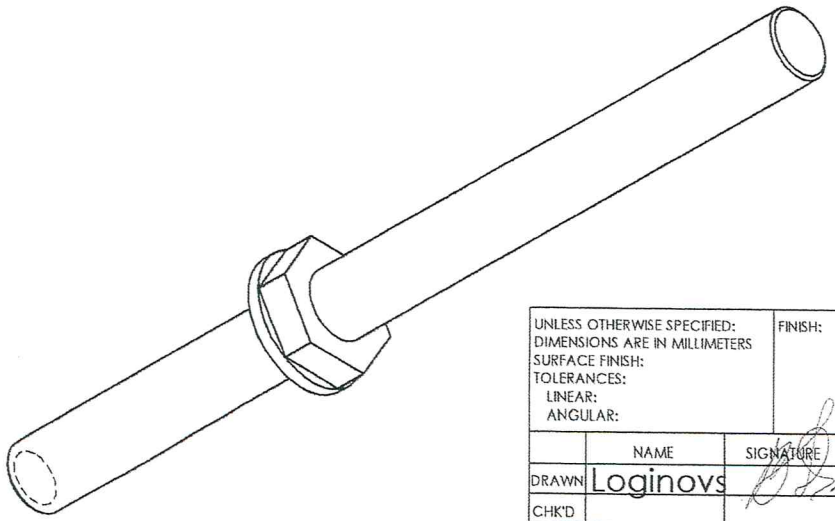

Pārklājums: cinks 6

UNLESS OTHERWISE SPECIFIED: DIMENSIONS ARE IN MILLIMETERS SURFACE FINISH: TOLERANCES: LINEAR: ANGULAR:	FINISH:		DEBUR AND BREAK SHARP EDGES	DO NOT SCALE DRAWING	REVISION	
				LDZ Infrastruktūras pārvalde Inženiertehniskā ceļu grupa		
	NAME	SIGNATURE	DATE	TITLE:		
DRAWN	Loginovs		7.08	Atbalsts		
CHK'D						
APP'V'D						
MFG						
Q.A						
				MATERIAL:	DWG NO.	A4
				Tērauds 3	L396.00.04-01	
				WEIGHT:	SCALE:1:5	SHEET 1 OF 1

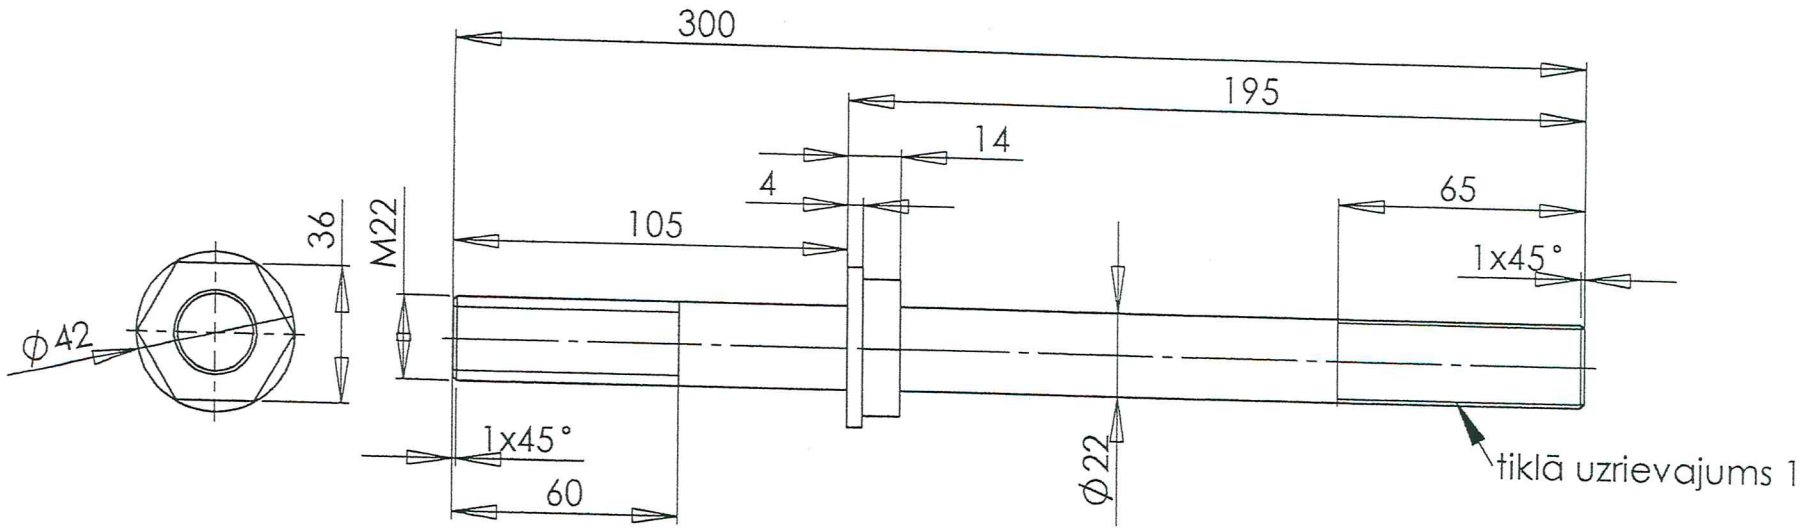

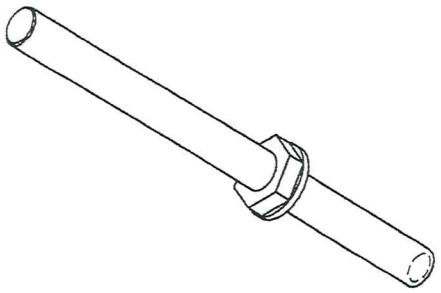

Pārklājums: cinks 6

UNLESS OTHERWISE SPECIFIED: DIMENSIONS ARE IN MILLIMETERS SURFACE FINISH: TOLERANCES: LINEAR: ANGULAR:	FINISH:	DEBUR AND BREAK SHARP EDGES	DO NOT SCALE DRAWING / REVISION
			LDZ Infrastruktūras pārvalde Inženiertehniskā ceļu grupa

	NAME	SIGNATURE	DATE
DRAWN	Loginovs		—
CHK'D			
APPV'D			
MFG			
Q.A			

MATERIAL:	Tērauds3
WEIGHT:	
TITLE:	Tapa
DWG NO.	L396.00.04
SCALE:1:5	A4
SHEET 1 OF 1	

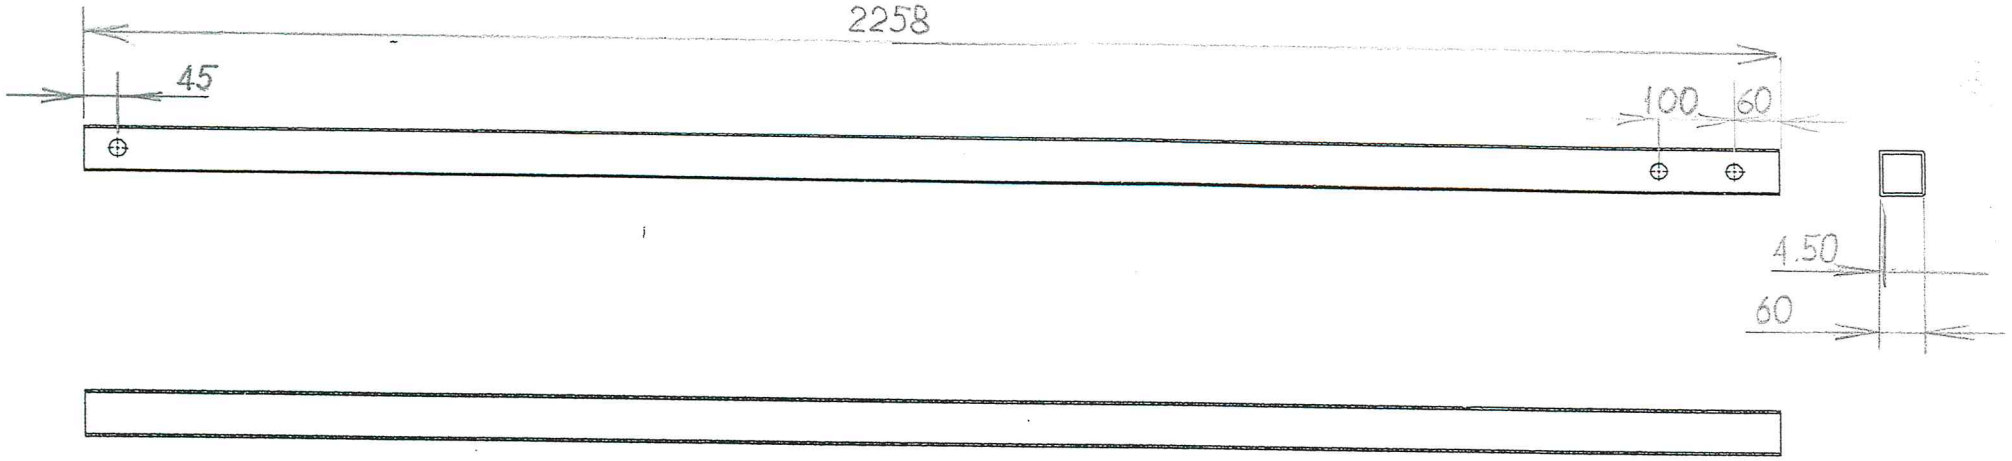

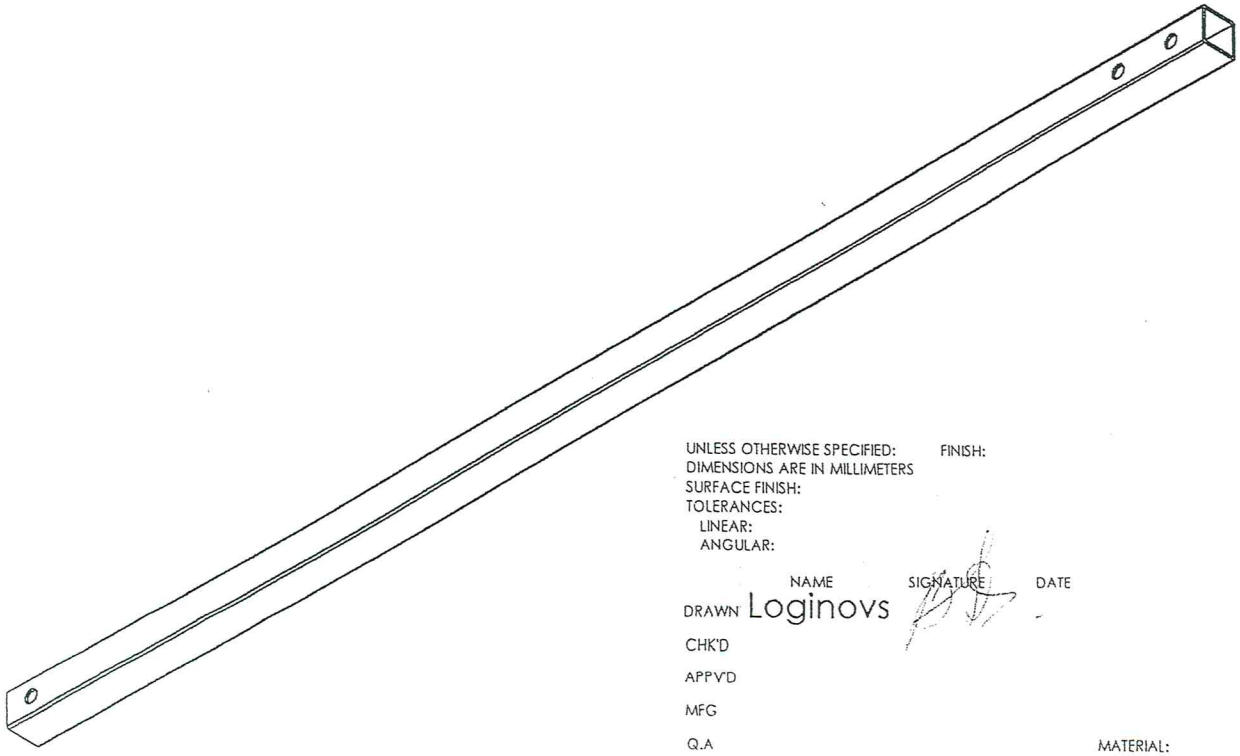

UNLESS OTHERWISE SPECIFIED:
DIMENSIONS ARE IN MILLIMETERS
SURFACE FINISH:
TOLERANCES:
LINEAR:
ANGULAR:

FINISH:

DEBUR AND
BREAK SHARP
EDGES

DO NOT SCALE DRAWING

REVISION

	NAME	SIGNATURE	DATE
DRAWN	Loginovs		
CHK'D			
APPV'D			
MFG			
Q.A			

LDZ Infrastruktūras pārvalde
Inženiertehniskā ceļu grupa

TITLE:

MATERIAL:
stiklašķiedras kompozīta
kvadrātcaurule 60x60x4.5

DWG NO. L428.00.07

A4

WEIGHT:

SCALE:1:50

SHEET 1 OF 1

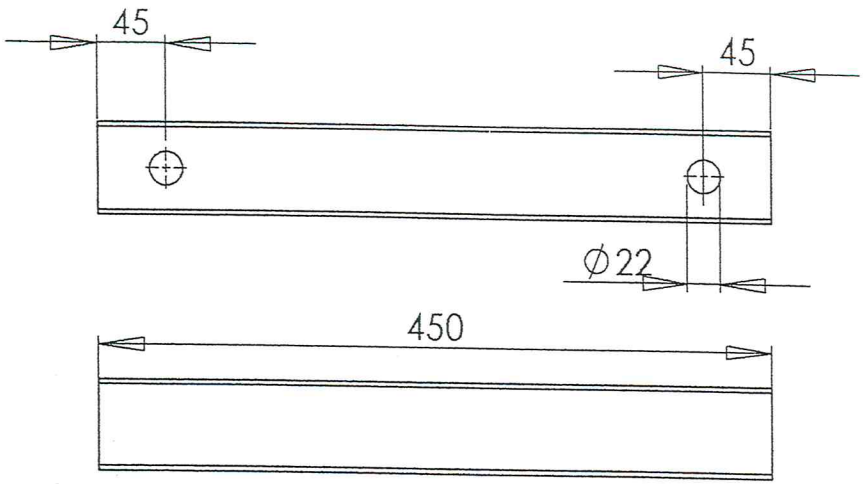

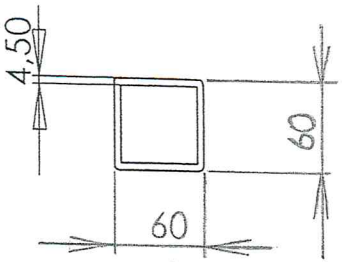

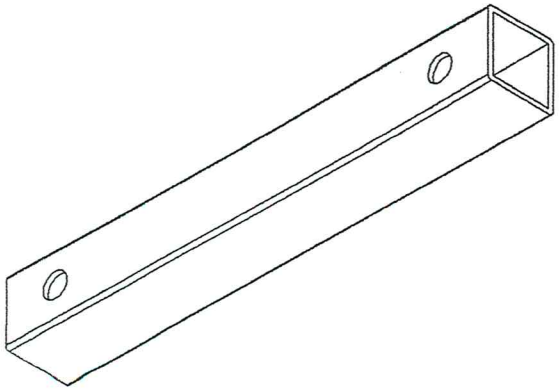

UNLESS OTHERWISE SPECIFIED:
DIMENSIONS ARE IN MILLIMETERS
SURFACE FINISH:
TOLERANCES:
LINEAR:
ANGULAR:

FINISH:

DEBUR AND BREAK SHARP EDGES

DO NOT SCALE DRAWING

REVISION

	NAME	SIGNATURE	DATE
DRAWN	Loginovs		
CHK'D			
APPV'D			
MFG			
Q.A			

LDZ Infrastruktūras pārvalde
Inženiertehniskā ceļu grupa

TITLE:

-

MATERIAL:
stiklašķiedras kompozīta kvadrātcaurule 60x60x4.5

DWG NO.

4286.00.08

A4

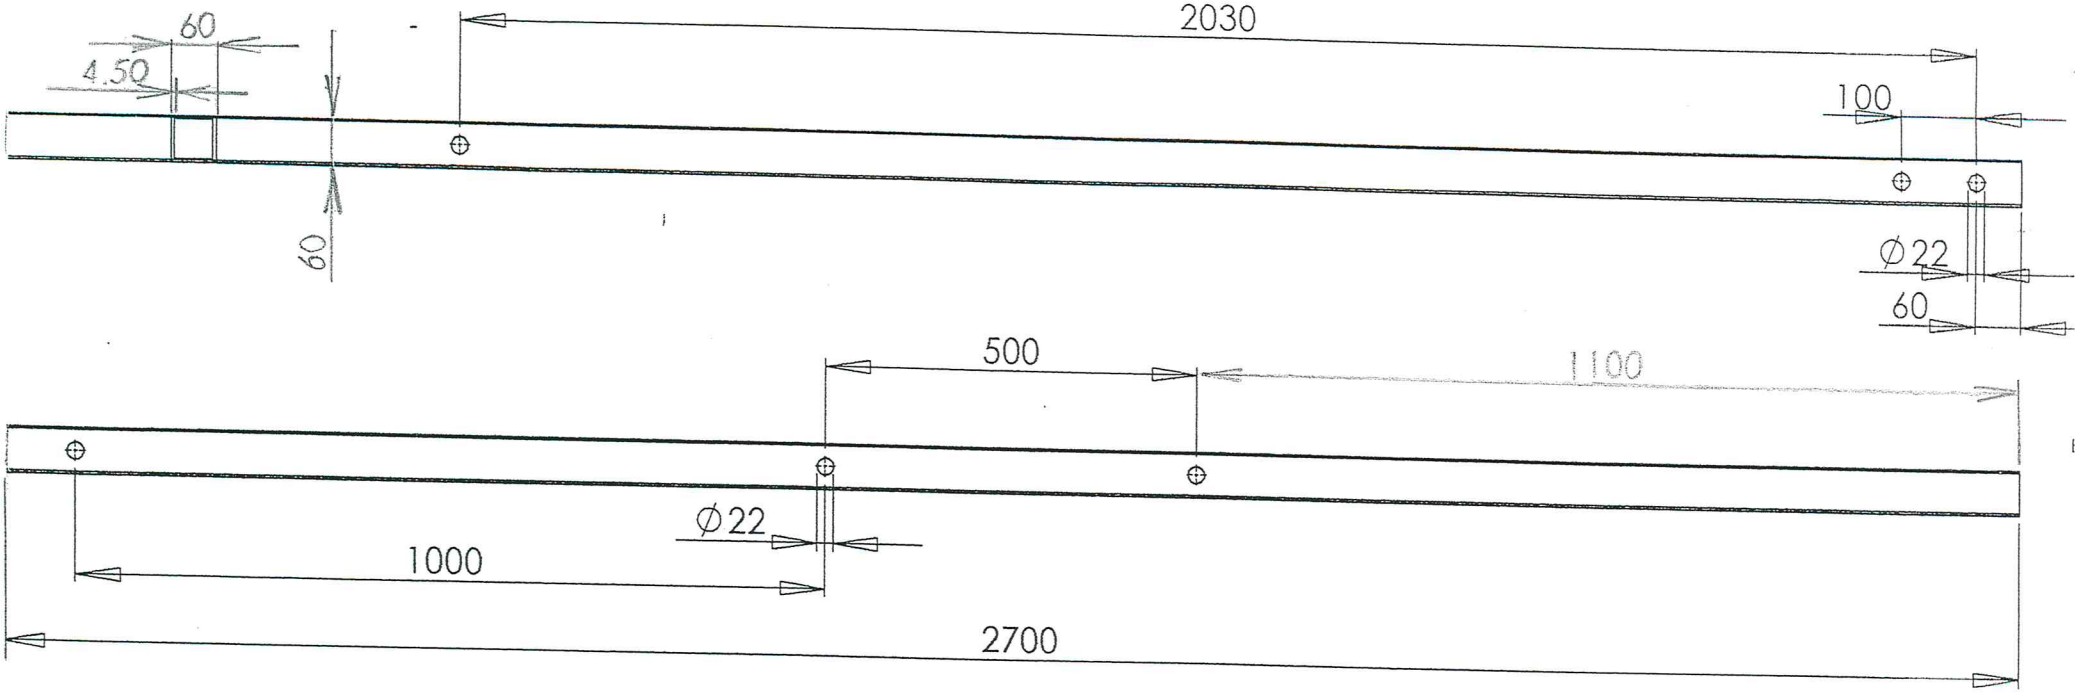

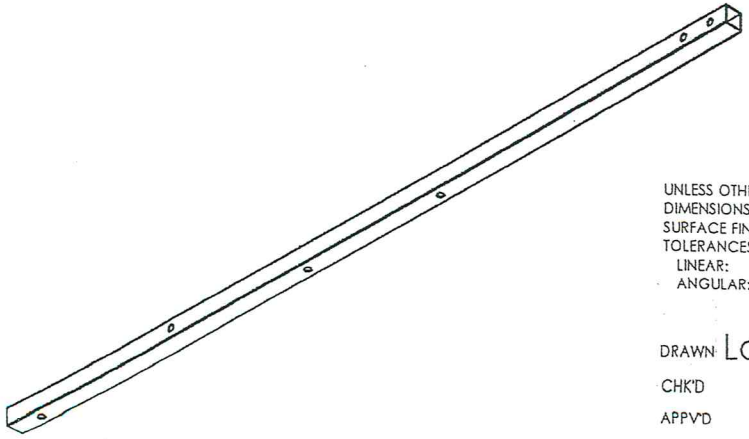

UNLESS OTHERWISE SPECIFIED:
DIMENSIONS ARE IN MILLIMETERS
SURFACE FINISH:
TOLERANCES:
LINEAR:
ANGULAR:

FINISH:

DEBUR AND BREAK SHARP EDGES

DO NOT SCALE DRAWING

REVISION

	NAME	SIGNATURE	DATE
DRAWN	Loginovs		
CHK'D			
APPV'D			
MFG			
Q.A			

LDZ. Infrastruktūras pārvalde
Inženiertehniskā ceļu grupa

TITLE:

MATERIAL:
stiklašķiedras kompozīta kvadrātcaurule 60x60x4.5

DWG NO. L428a.00.01

A4

WEIGHT:

SCALE:1:50

SHEET 1 OF 1

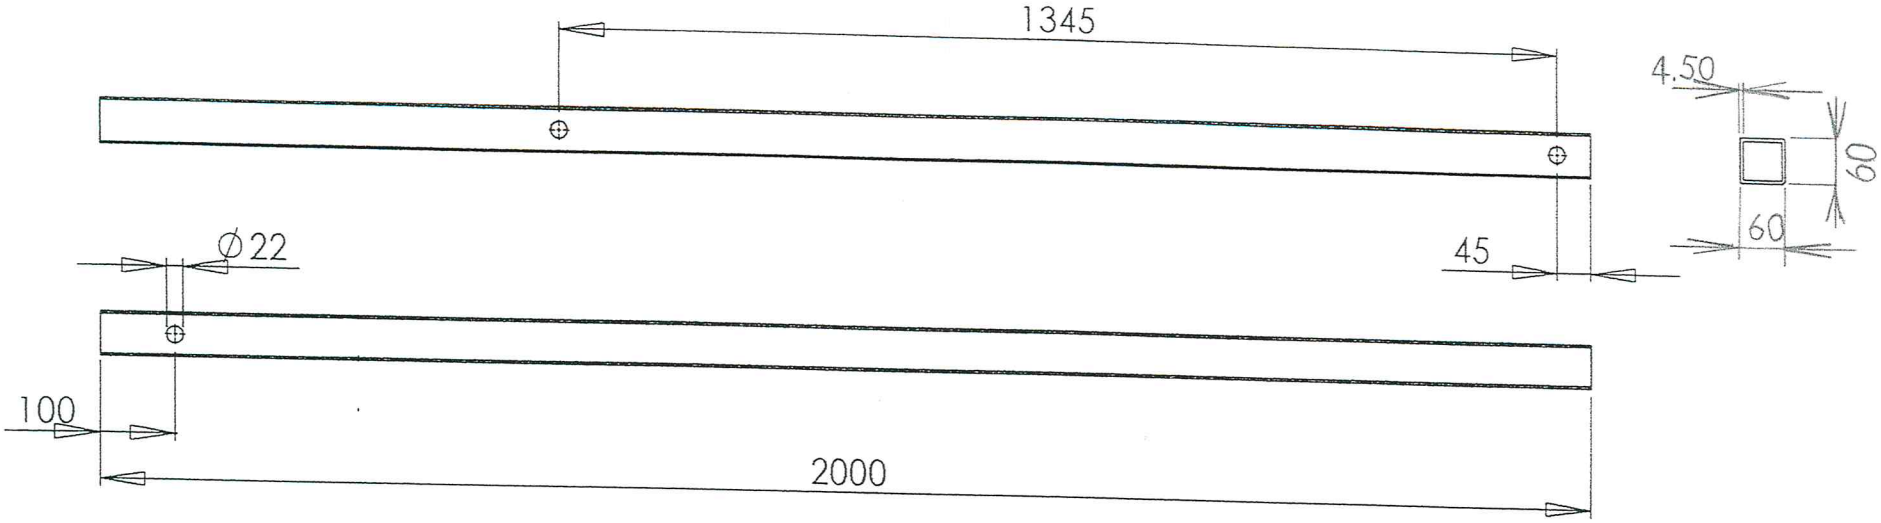

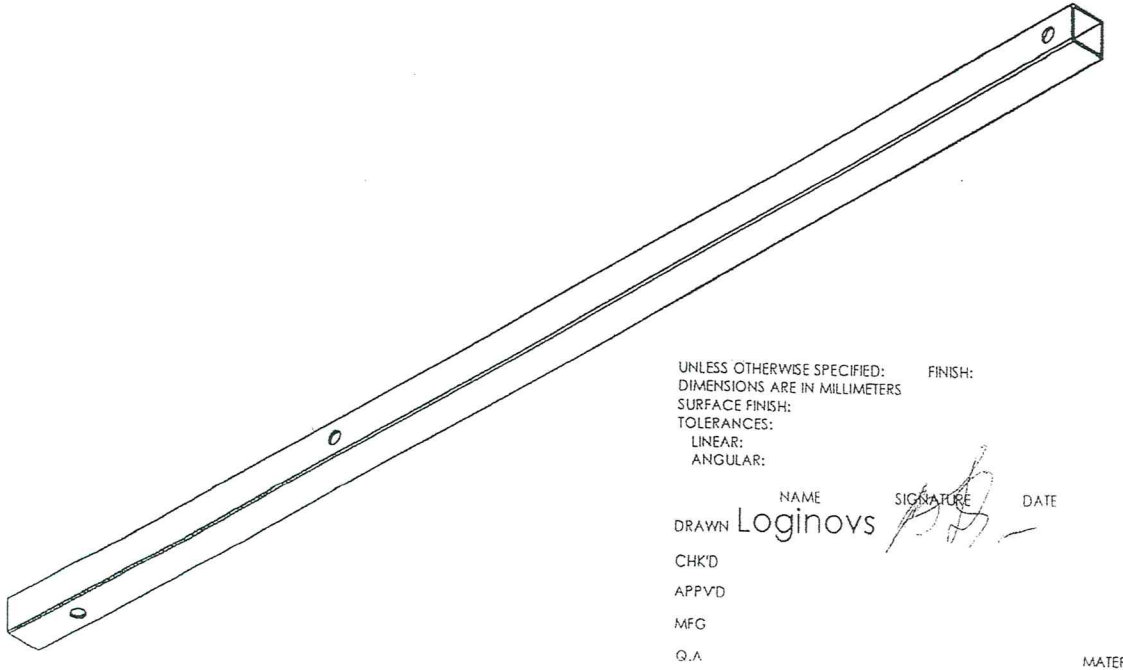

UNLESS OTHERWISE SPECIFIED:
DIMENSIONS ARE IN MILLIMETERS
SURFACE FINISH:
TOLERANCES:
LINEAR:
ANGULAR:

FINISH:

DEBUR AND
BREAK SHARP
EDGES

DO NOT SCALE DRAWING

REVISION

	NAME	SIGNATURE	DATE
DRAWN	Loginovs		
CHK'D			
APPV'D			
MFG			
Q.A			

LDZ Infrastruktūras pārvalde
Inženiertehniskā ceļu grupa

TITLE:

-

MATERIAL:
stiklašķiedras kompozīta
kvadrātcaurule 60x60x4.5

DWG NO.

L428a.00.02

WEIGHT:

SCALE:1:20

A4